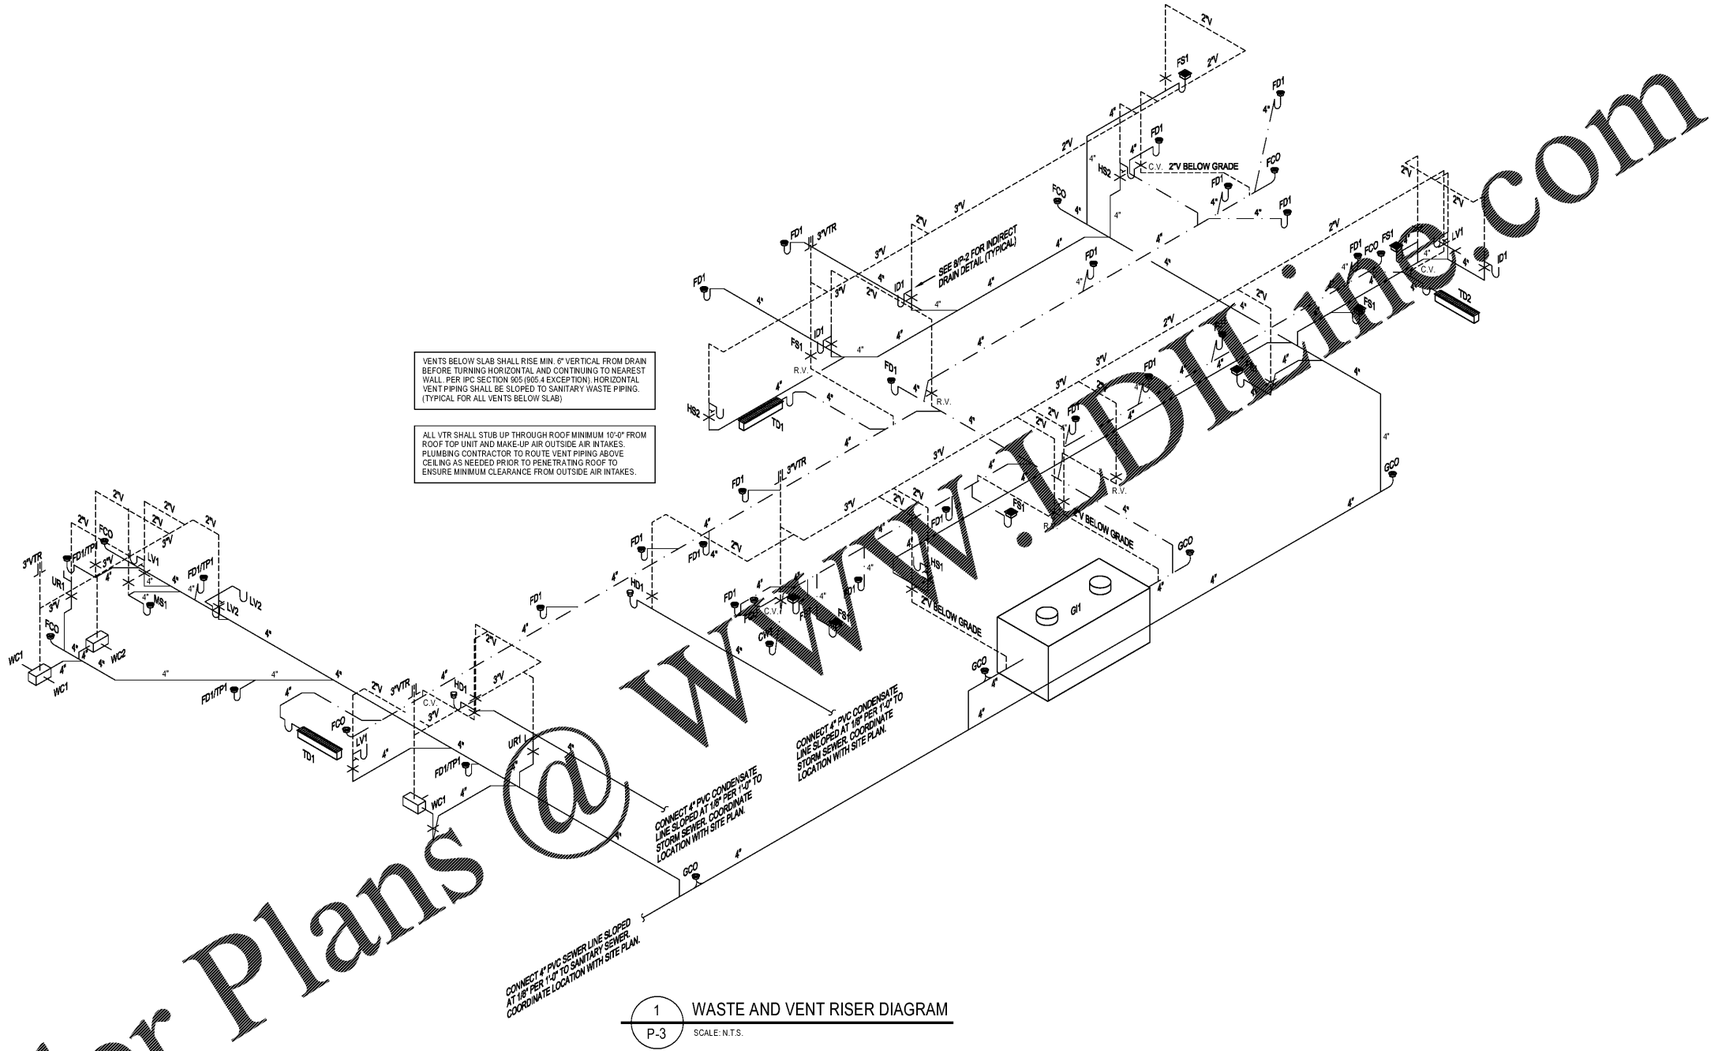

1 / P-3 WASTE AND VENT RISER DIAGRAM

SCALE: N.T.S.

Order Plans @ www.DHinc.com

SEA
Summey Engineering Associates, PLLC
Engineering - Land Planning - Consulting
P.O. Box 966
Ashboro, NC 27204
Phone: 336-324-0923 Fax: 336-318-0922
E-mail - mack@ashboro.com
NC Professional Engineering Firm License No. P-0336

No.	Date:	Description	By

WASTE AND VENT RISER DIAGRAM

COOK-OUT RESTAURANTS

4145 S. MEMORIAL DRIVE
PITT COUNTY - WINTERVILLE TOWNSHIP - NORTH CAROLINA

Scale:	AS NOTED
Date:	APRIL 2019
Drawn By:	BGB
Checked By:	HMSJ
Job No:	E-5450

Sheet No. P-3
3 of 6

P:\E-5450 Cook-Out - Winterville, NC\CONSTRUCTION\E-5450 Plumbing - 2019-03-28.dwg, 4/5/2019 3:33:33 PM, HewlettPackard DesignJet 4520 Printer