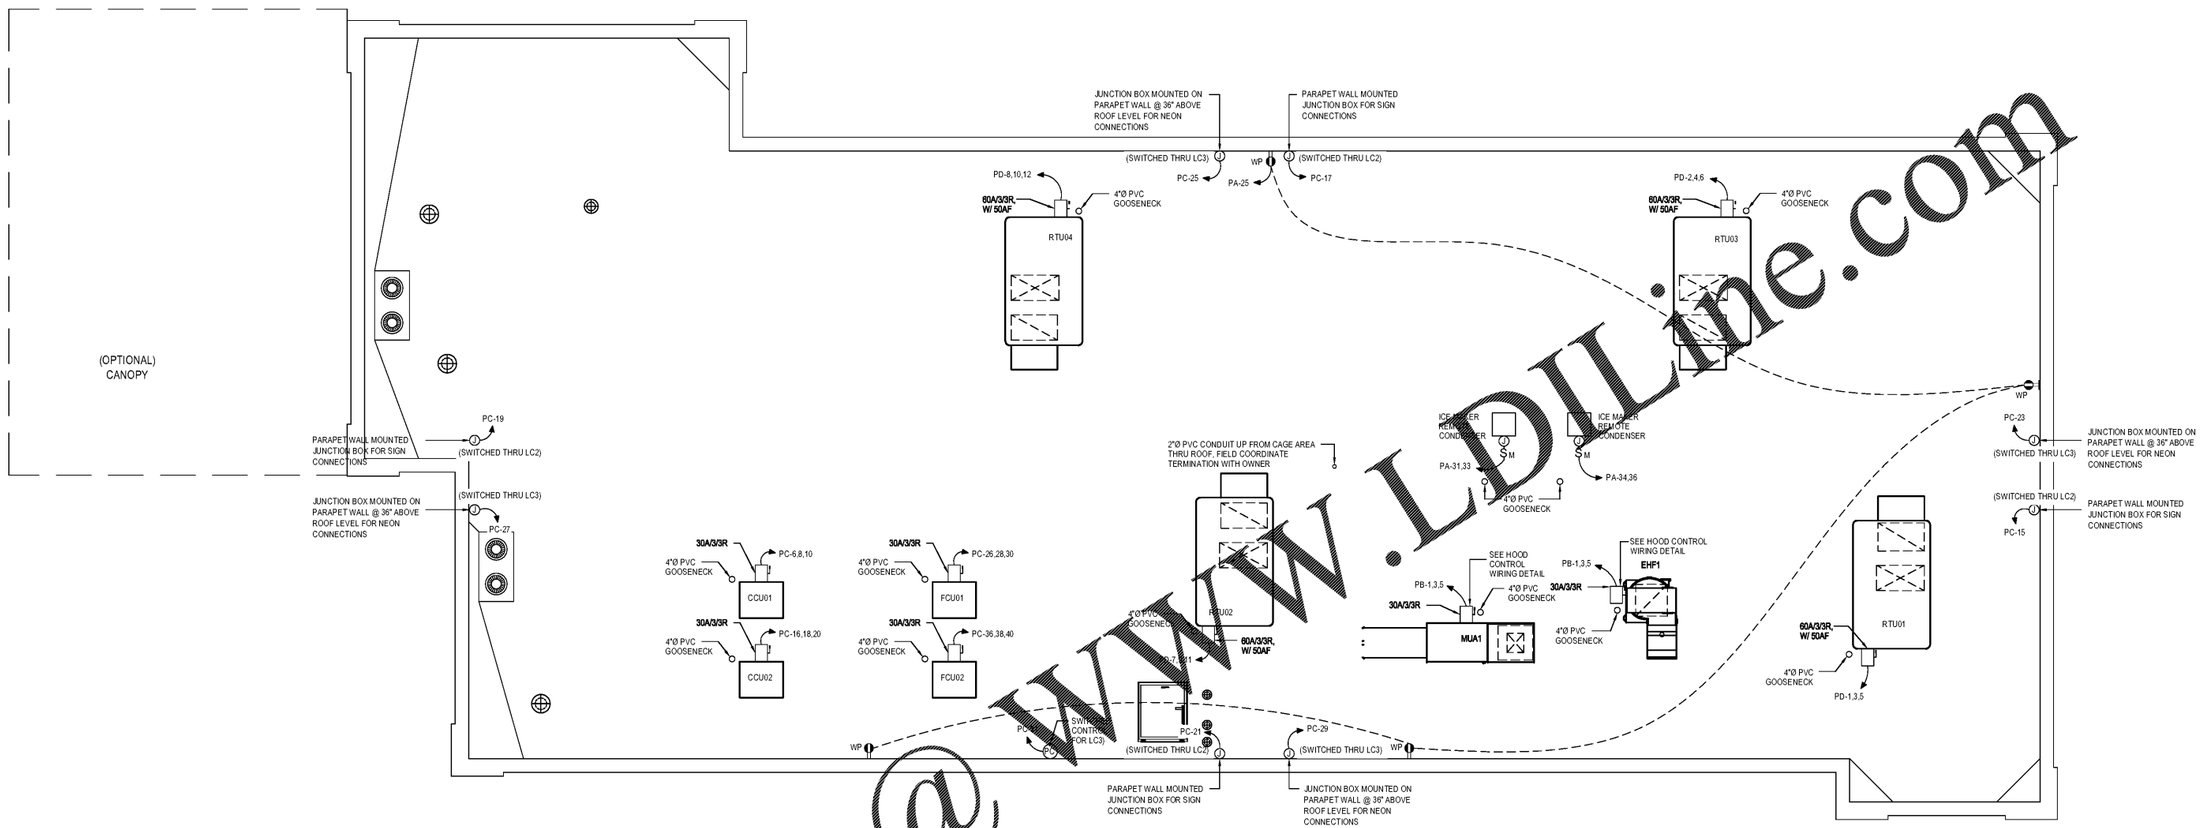

1 E-6 ROOF ELECTRICAL PLAN

SCALE: 1/4" = 1'-0"

Order Plans @ WWW.LDLine.com

Summey Engineering Associates, PLLC
Engineering - Land Planning - Consulting
PO Box 966
Ashboro, NC 27204
Phone 336-824-0921 Fax 336-318-0922
E-mail - mack@earthlink.com
NC Professional Engineering Firm License No. P-0936

No.	Date	Description	By

ROOF ELECTRICAL PLAN

COOK-OUT RESTAURANTS

4145 S. MEMORIAL DRIVE
PITT COUNTY - WINTERVILLE TOWNSHIP - NORTH CAROLINA

Scale:	AS NOTED
Date:	APRIL 2019
Drawn By:	ECB
Checked By:	HMSJ
Job No.:	E-5460

Sheet No. E-6 6 of 6

WINTERVILLE, NORTH CAROLINA