CARPET TILE	ENTRANCE/ WALK-OFF MAT
ASHLAR PATTERN	STACK PATTERN
NOTE PATTERN DIRECTION SHOWN ON PLAN. → →	NOTE PATTERN DIRECTION SHOWN ON PLAN. → →

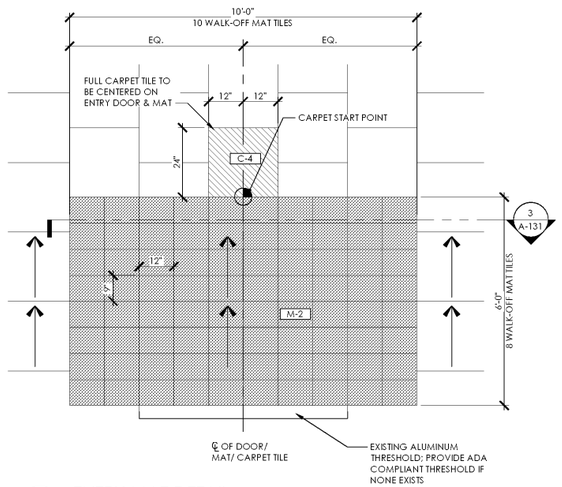

2 ENTRY MAT DETAIL

SCALE: 1/2" = 1'-0"

PAINT NOTES

TYPICAL APPLICATION AND INSTALLATION

WALLS: EGGSHELL ON WALLS, GYP. CEILINGS, AND SOFFITS
DOORS AND FRAMES: SEMI GLOSS ALKYD
CEILINGS: MATTE LATEX

NOTE: ADD BONDING PRIMER FOR METAL

GYPSUM BOARD:
GYPSUM BOARD RECEIVING LATEX PAINT SHALL BE PRIMED WITH ONE (1) COAT OF VINYL PLASTIC SEALER PRIOR TO RECEIVING TWO (2) COATS OF FINISH PAINT.

BENJAMIN MOORE CONTACT: MICHAEL ECKE
OFFICE: (201) 949 - 6130
CELL: (201) 783 - 7658
EMAIL: MICHAELECKE@BENJAMINMOORE.COM

PAINT SCHEDULE

TAG	DESCRIPTION
P-1	MANUFACTURER: BENJAMIN MOORE PRODUCT LINE: ULTRA SPEC. SCUF - X COLOR: #OC-149 "DECORATOR'S WHITE" FINISH: SEE PAINT NOTES LOCATION: FRONT OF HOUSE
P-1C	MANUFACTURER: BENJAMIN MOORE PRODUCT LINE: REGAL SELECT COLOR: #OC-149 "DECORATOR'S WHITE" FINISH: SEE PAINT NOTES LOCATION: FRONT OF HOUSE CEILING AND SOFFIT
P-2	MANUFACTURER: BENJAMIN MOORE PRODUCT LINE: ULTRA SPEC. SCUF - X COLOR: #10C - 1616 "STORMY SKY", COLOR PREVIEW: COOL GRAY 10 FINISH: SEE PAINT NOTES LOCATION: FRONT OF HOUSE ACCENT WALL

NOTE:
HELIX Z2 CARPET INSERTS ARE NON-POROUS AND NON-ABSORBENT.

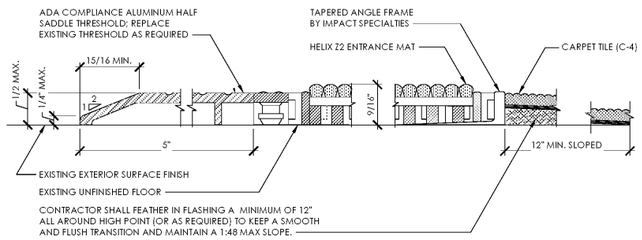

3 ENTRY THRESHOLD TO ENTRY MAT TO CARPET DETAIL

SCALE: 6" = 1'-0"

INTERIOR FINISH SCHEDULE

OPTION/ LOCATION	TAG	ITEM	MANUFACTURER	SPECIFICATION AND COLOR
SALES FLOOR CEILING OPTION B	ACT-1	ACOUSTICAL CEILING TILE	ARMSTRONG (WWW.ARMSTRONG.COM) CONTACT: MAUREEN CONE PHONE: (703) 389 - 2701 MMCONE@ARMSTRONG.COM	ARMSTRONG "ULTIMA" 1910- 24" X 24" X 3/4" EDGE PROFILE: 15/16" SQUARE LAY-IN COLOR: "WHITE" GRID: PRELUDE XL 15/16" EXPOSED TEE GRID IN WHITE FIRE RATINGS: CLASS A
FOR BOTH M-2 AND C-4 OPTIONS	C-4	CARPET TILE FLOORING	PATCRAFT (WWW.PATCRAFT.COM) CONTACT: DANA PARSON SHAW INTEGRATED SOLUTIONS PHONE: (706) 532 - 7463 DANA.PARSON@SHAWINC.COM	COLLECTION NAME: VERIZON STANDARD STYLE NUMBER: 42JPC COLOR: 522 SIZE: 24" X 24" INSTALLATION METHOD: ASHLAR PATTERN PROVIDED BY OWNER AND INSTALLED BY G.C.
WALK-OFF MATT OPTION A TO BE USED WITH C-4	M-2	ENTRANCE MATTING	IMPACT SPECIALTIES CONTACT: IMPACT SPECIALTIES PHONE: (888) 424 - 6287 FAX: (908) 849 - 4295 ORDER@IMPACTSPECIALTIES.COM	MODEL: HELIX Z2 TILE (WITH CARPET TREAD INSERT) TILE SIZE: 12" X 9" X 7/16" TILE COLOR: BLACK CARPET TREAD INSERT COLOR: WROUGHT IRON BORDER MODEL: HELIX Z1 TILE (WITHOUT CARPET TREAD INSERT) TILE COLOR: BLACK TILE THICKNESS: 7/16" NOTE: Z1 TILE TO BE USED IN VESTIBULE ONLY AS BORDER WITH Z2 TILE. PROVIDED BY OWNER AND INSTALLED BY G.C.
FOR USE WITH ALL FLOORING OPTIONS	VB-1	RESILIENT WALL BASE	JOHNSONITE CONTACT: THERESA THOMAS PHONE: (440) 708 - 9318 THERESA.THOMAS@JOHNSONITE.COM	JOHNSONITE MASQUERADE VINYL PAINT WALL BASE SIZE: 4" HIGH X 1/8" THICK COLOR: CODE MW-69 MYSTERLING SILVERADO LOCATION: SALES AREA FIRE RESISTANCE: ASTM E84/NFPA 225 FLAME/SMOKE - CLASS LESS THAN 450 SMPLE NSF CERTIFICATIONAL PROGRAM NUMBER 10538 WHEN ORDERED
CORNER GUARD	CG-2	ACROVYN CORNER GUARD	IMPACT SPECIALTIES CONTACT: IMPACT SPECIALTIES PHONE: (888) 424 - 6287 ORDER@IMPACTSPECIALTIES.COM	IMPACT SPECIALTIES VA-034 SERIES FULL HEIGHT CORNER GUARD SIZE: 3/4" X 10" COLOR: STORM GRAY LOCATION: SALES AREA NOTE: FOR USE IN HIGH TRAFFIC AREAS (NOT AT ALCOVES, NOT AT EXTERIOR FACING WALLS) PROVIDED BY G.C.
FOR USE ON BACK OF HOUSE	A-1	ACROVYN WALL	IMPACT SPECIALTIES CONTACT: IMPACT SPECIALTIES PHONE: (888) 424 - 6287 ORDER@IMPACTSPECIALTIES.COM	0.60 ACROVYN 4000 SHEET SUEDEN PATTERN PARTIAL WALL HEIGHT COLOR: 1407 "WINTER STANCE" LOCATION: BACK OF HOUSE NOTE: TOP OF ACROVYN TO BE INSTALLED @ 52" A.F.F. PROVIDED BY G.C.

EXISTING BACK OF HOUSE FINISHES (FOR REFERENCE)

EXISTING WALL PAINT (P-2)	EXISTING VINYL BASE (VB-2)	NOTE: GENERAL CONTRACTOR MUST VERIFY THE SPECIFICATION ON SITE PRIOR TO INSTALLATION
SHERWIN WILLIAMS - SW 1003 "FIRST STAR" SATIN	ARMSTRONG - #66 COOL GRAY, 4" COVE	

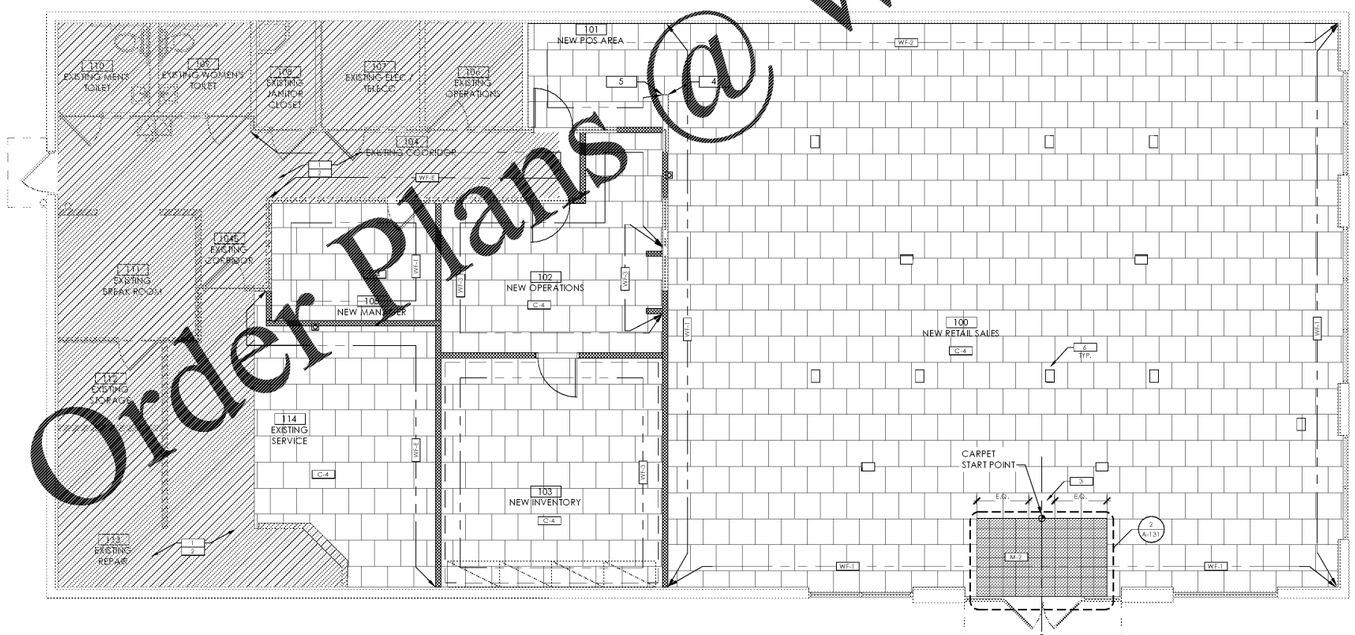

1 FINISH PLAN

SCALE: 3/16" = 1'-0"

FINISH PLAN NOTES

REFER TO T-001 FOR GENERAL NOTES.

A. SEE A-601 FOR DOOR FINISH SCHEDULES & DETAILS.
B. NEW FINISHES APPLY TO FRONT OF HOUSE ONLY. EXISTING BACK OF HOUSE FINISHES ARE TO REMAIN. PATCH & REPAIR EXISTING FINISHES WHERE REQUIRED DUE TO NEW WORK.
C. NO VINYL BASE BEHIND WALL MOUNTED FIXTURES.
D. ALL WALLS TO BE PAINTED [P-1] WITH [VB-1] BASE UNLESS OTHERWISE NOTED.
E. FLOOR PATTERNS ACCURATELY INDICATE DIRECTION OF FINISH TO BE INSTALLED.
F. ALL CONCRETE FLOORS TO BE SMOOTH, CLEAN, & FREE OF DEFECTS WHICH MAY INHIBIT PROPER INSTALLATION OF FLOOR FINISHES. REPAIR CONCRETE WHERE REQUIRED TO MAINTAIN MANUFACTURER'S WARRANTY.
G. ANY EXISTING DRYWALL FINISH WHICH IS TO REMAIN SHALL BE PATCHED, PRIMED & PAINTED TO "LIKE NEW" CONDITION AND IS TO ACCEPT NEW FINISHES. CONTRACTOR SHALL DETERMINE BEST METHODS FIR PATCHING, OR IF DRYWALL WILL NEED TO BE REMOVED & REPLACED TO ACHIEVE FINISH AFOREMENTIONED.

KEYNOTES

1. EXISTING FLOOR FINISH TO REMAIN. PATCH AS REQUIRED.
2. EXISTING WALL FINISH TO REMAIN. PATCH AS REQUIRED.
3. FULL TILE CENTERED ON FRONT DOOR & ENTRANCE/ WALK-OFF MAT. SEE DETAIL 2/A-131.
4. NEW CORNER GUARD - VIVID WHITE.
5. NEW CORNER GUARD - COOL GRAY.
6. POWER/ DATA FLOOR BOX. REFER TO A-101 AND ELECTRICAL DRAWING.

ESTIMATED SQUARE FOOTAGES FOR NEW SALES FLOOR FINISHES. CONTRACTOR SHALL FIELD VERIFY.

MATERIAL	SQFT
CARPET (C-4)	3,435
ENTRANCE/ WALK-OFF MAT (M-2)	60

WALL FINISH KEY

NOT ALL SYMBOLS BELOW MAY BE USED.

TAG	WALL FINISH	BASE FINISH	NOTES
WF-1	P-1	VB-1	
WF-2	P-2	VB-1	
WF-3	P-EX A-1	VB-1	
WF-E	MATCH EXISTING BACK OF HOUSE		

Order Plans @ www.LDLine.com

verizon

VERIZON WIRELESS
NEXT GEN
149 FITNESS WAY
JOHNSON CITY, TN
37604

CORE STATES GROUP
CORESTATES, INC.
46 East Main Street
Suite 201
Somerville, NJ 08876
908.462.9700
www.core-esg.com

ARCHITECT OF RECORD

KENNETH JAMES MANCUSO
REGISTERED ARCHITECT
No. 106719
STATE OF TENNESSEE
04/01/19

ISSUE	DATE	DESCRIPTION
-	04/01/19	PERMIT/ BID SET

PROJECT INFORMATION

PROJECT NO:	VZW.26122
DATE:	04/01/2019
SCALE:	AS NOTED
DRAWN BY:	A. KLINKE
CHECKED BY:	V.ALVAREZ

SHEET TITLE

FINISH PLAN, FINISH SCHEDULES & DETAILS

SHEET NUMBER

A-131

P:\Verizon Wireless\Johnson City, TN (149 Fitness Way)\VZW.26122\ARCH\PLOTS\Drawings\A-131 Johnson City TN_VZW_Finish Plan, Finish Schedules & Details.dwg
Monday, April 01, 2019 11:09:09 AM