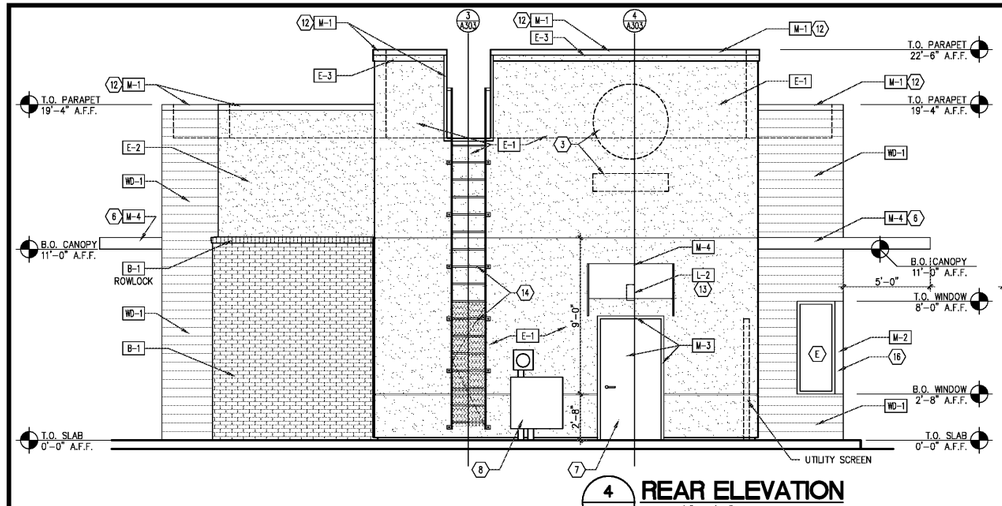

4 A201 REAR ELEVATION

SCALE: 1/4" = 1'-0"

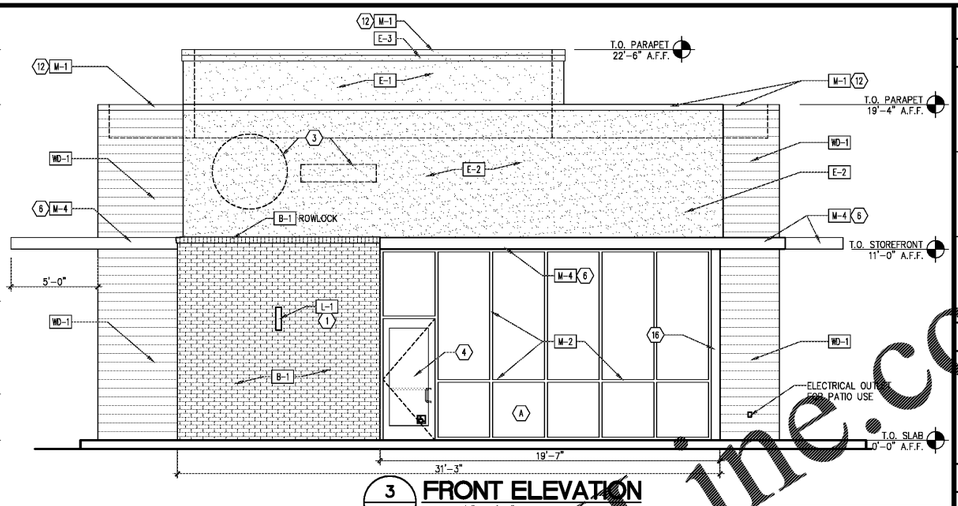

3 A201 FRONT ELEVATION

SCALE: 1/4" = 1'-0"

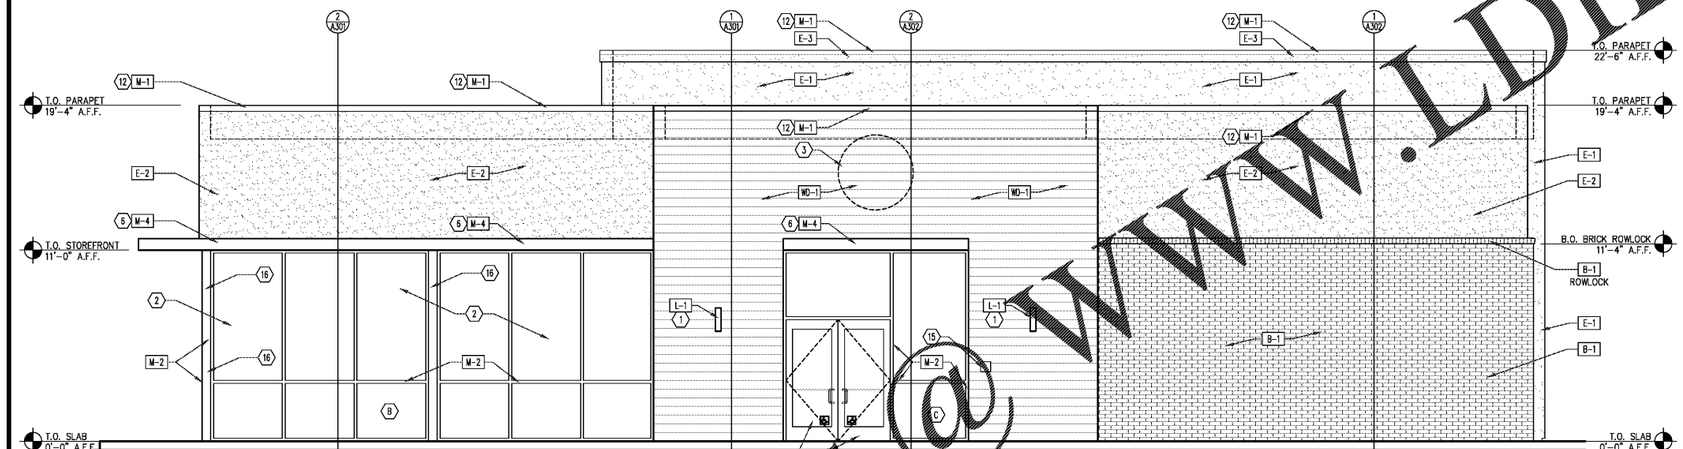

2 A201 LEFT ELEVATION

SCALE: 1/4" = 1'-0"

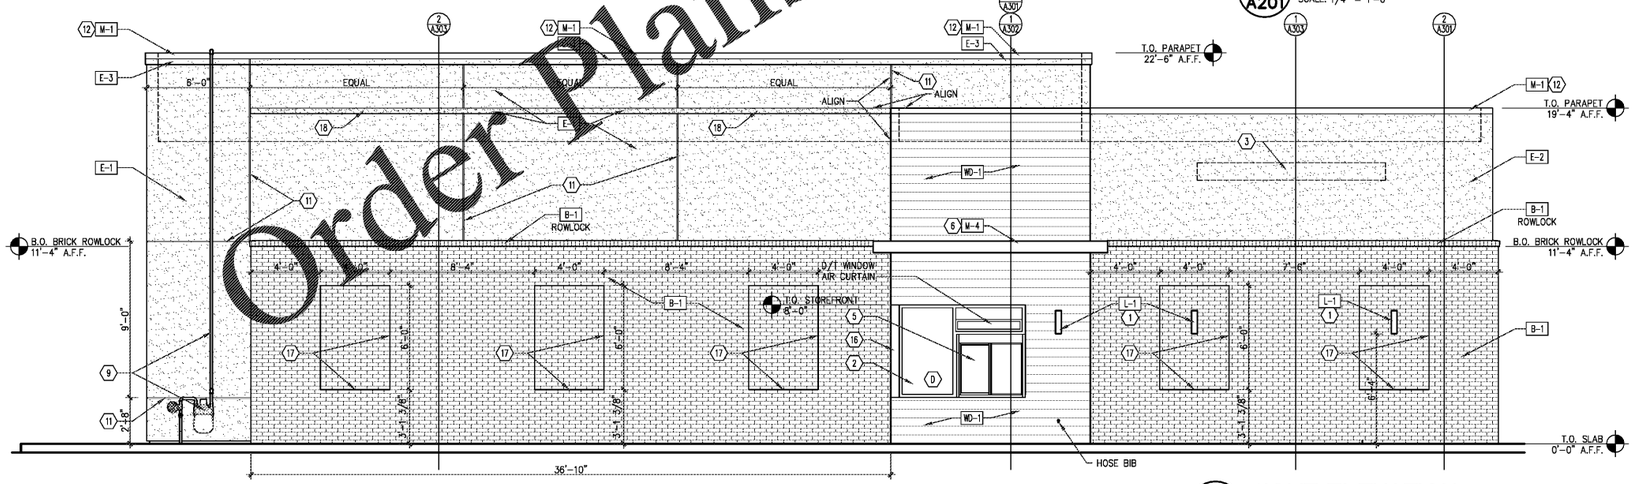

1 A201 RIGHT ELEVATION

SCALE: 1/4" = 1'-0"

Order Plans @ WWW.LDLine.com

FRONT ELEVATION GLAZING PERCENTAGE

FRONT ELEVATION TOTAL LINEAR FOOT	= 31'-3"
GLAZING LINEAR FOOT	= 19'-7"
GLAZING PERCENTAGE	= 62%

FRONT ELEVATION MATERIALS PERCENTAGE

MATERIAL	SQUARE FOOTAGE	PERCENTAGE
STOREFRONT	= 215 SQ. FT.	23%
BRICK VENEER	= 136 SQ. FT.	14%
E.I.F.S.	= 441 SQ. FT.	47%
WOOD SIDING	= 152 SQ. FT.	16%
TOTAL	= 944 SQ. FT.	100%

NOTE: PERCENTAGE OF BRICK VENEER AND WOOD SIDING EQUALS 30%

REAR ELEVATION MATERIALS PERCENTAGE

MATERIAL	SQUARE FOOTAGE	PERCENTAGE
STOREFRONT	= 14 SQ. FT.	2%
METAL DOOR	= 27 SQ. FT.	3%
BRICK VENEER	= 109 SQ. FT.	14%
E.I.F.S.	= 513 SQ. FT.	64%
WOOD SIDING	= 136 SQ. FT.	17%
TOTAL	= 799 SQ. FT.	100%

NOTE: PERCENTAGE OF BRICK VENEER AND WOOD SIDING EQUALS 31%.

151 SQ. FT. OF E.I.F.S. IS SCREENED FROM VIEW WHICH MAKES THE E.I.F.S. PERCENTAGE ONLY 45% MEETING THE 50% MAXIMUM REQUIREMENT.

LEFT ELEVATION MATERIALS PERCENTAGE

MATERIAL	SQUARE FOOTAGE	PERCENTAGE
STOREFRONT	= 413 SQ. FT.	26%
BRICK VENEER	= 293 SQ. FT.	18%
E.I.F.S.	= 544 SQ. FT.	34%
WOOD SIDING	= 361 SQ. FT.	22%
TOTAL	= 1611 SQ. FT.	100%

NOTE: PERCENTAGE OF BRICK VENEER AND WOOD SIDING EQUALS 40%

RIGHT ELEVATION MATERIALS PERCENTAGE

MATERIAL	SQUARE FOOTAGE	PERCENTAGE
STOREFRONT	= 41 SQ. FT.	2%
BRICK VENEER	= 705 SQ. FT.	43%
E.I.F.S.	= 719 SQ. FT.	44%
WOOD SIDING	= 177 SQ. FT.	11%
TOTAL	= 1642 SQ. FT.	100%

NOTE: PERCENTAGE OF BRICK VENEER AND WOOD SIDING EQUALS 54%

EXTERIOR MATERIAL:

EXTERIOR INSULATION & FINISH SYSTEMS (EIFS)

E-1	TYPE:	E.I.F.S.
	MANUFACTURER:	DRYVIT
	COLOR:	SW 7053 ADAPTIVE SHADE
	EIFS FINISH:	QUARTZ PUTZ
	CONTACT:	ROBERT DAZEL, AIA
	TELEPHONE:	734-276-0404
E-2	TYPE:	E.I.F.S.
	MANUFACTURER:	DRYVIT
	COLOR:	SW 7015 REPOSE GRAY
	EIFS FINISH:	QUARTZ PUTZ
	CONTACT:	ROBERT DAZEL, AIA
	TELEPHONE:	734-276-0404
E-3	TYPE:	E.I.F.S.
	MANUFACTURER:	DRYVIT
	COLOR:	TO MATCH COPING COLOR M-1
	EIFS FINISH:	QUARTZ PUTZ
	CONTACT:	ROBERT DAZEL, AIA
	TELEPHONE:	734-276-0404

WOOD SIDING

WD-1	TYPE:	6" TONGUE AND GROOVE WESTERN RED CEDAR PLANKS, FLUSH JOINT
	MANUFACTURER:	LOCALLY SOURCE
	COLOR/FINISH:	A CLEAR GRADE, SMOOTH FACE PLANKS TO BE RANDOM LENGHTS MITER AT OUTSIDE CORNERS. FINISH WITH BEHR PREMIUM SEMI-TRANSPARENT WEATHERPROOFING ALL-IN-ONE WOOD STAIN COLOR: #5077 SEMI TRANSPARENT

MASONRY

B-1	TYPE:	NORMAN SIZE WITH 3/8" JOINT
	MANUFACTURER:	CHEROKEE BRICK
	COLOR:	VELOUR LIGHT GRAY
	GROUT:	LIGHT GRAY
	SUPPLIER:	SLICA SAND COMPANY
	CONTACT:	ARMANDO A.
	TELEPHONE:	305-691-5881

METAL

M-1	TYPE:	METAL COPING
	COLOR:	PRE-FINISHED TO MATCH RAL#7021 MATTE. MT0028 "FLAT BLACK"
M-2	TYPE:	ALUM. STOREFRONT SYSTEM
	COLOR:	ANODIZED - TO MATCH RAL#7021 MATTE. MT0028 "FLAT BLACK"
M-3	TYPE:	HOLLOW METAL DOOR AND FRAME
	COLOR:	PAINTED TO MATCH RAL#7021 MATTE. MT0028 "FLAT BLACK"
M-4	TYPE:	METAL CANOPY/AWNING
	COLOR:	POWDERCOAT TO MATCH RAL#7021 MATTE. MT0028 "FLAT BLACK"

LIGHTING

L-1	EXTERIOR LIGHTING	
	TYPE:	CYLINDER LIGHT
		SEE ELECTRICAL DRAWINGS FOR FURTHER INFORMATION
L-2	EXTERIOR LIGHTING	
	TYPE:	EMERGENCY FIXTURE
		SEE ELECTRICAL DRAWINGS FOR FURTHER INFORMATION

ELEVATION NOTES:

1. DECORATIVE EXTERIOR LIGHTS- MOUNT BOTTOM AT 6'-8" A.F.F. - REFER TO ELECTRICAL DWGS
2. STOREFRONT WINDOW SYSTEM WITH SAFETY GLAZING TO MEET CURRENT ENERGY CODES - REFER TO THE ENERGY CODE SUMMARY.
3. EXTERIOR WALL SIGNAGE TO BE PROVIDED BY OWNER'S SIGN VENDOR. EC TO COORDINATE WITH SIGN VENDOR AND PROVIDE ELECTRICAL SUPPLY AND BLOCKING AT SIGN LOCATIONS AS REQUIRED. SEE ELECT DWGS FOR J-BOX LOCATION
4. EXTERIOR DOOR PER SCHEDULE
5. DRIVE THRU WINDOW PROVIDED AND INSTALLED BY G.C.
6. CANOPY BY NATIONAL VENDOR - UNDER SEPARATE CONTRACT AND PERMIT. G.C. TO PROVIDE BLOCKING AS REQUIRED.
7. HOLLOW METAL DOOR & FRAME PAINT M-3
8. ELECTRICAL EQUIPMENT. EIFS TO STOP PRIOR TO ELECTRICAL EQUIPMENT. COORDINATE EXACT DIMENSIONS WITH MANUFACTURER. GC SHALL PROVIDE CONT. SEALANT ALL AROUND EQUIPMENT.
9. GAS METER- RE: PLUMBING DWGS- PROVIDE WEATHER SEAL AT PENETRATIONS INTO BUILDING.
10. LINE OF ROOF BEYOND.
11. E.I.F.S. "V" GROOVE JOINT REFER TO DETAIL - 3/A301
12. METAL SNAP ON COMPRESSION EDGE.
13. EMERGENCY LIGHT FIXTURE MOUNT BOTTOM OF FIXTURE AT 8'-0" A.F.F.
14. EXTERIOR ROOF LADDER - PAINT TO MATCH M-1.
15. KNOX BOX SERIES 3200 RECESSED WITH LIFT-OFF DOOR TO BE MOUNTED 5'-0" A.F.F. TO BOTTOM OF MOUNTING BOX. VERIFY REQUIREMENTS WITH LOCAL FIRE MARSHAL.
16. WRAP STRUCT. COLUMN W/ALUM. TO MATCH STOREFRONT
17. 3/4" RECESSED BRICK "PICTURE FRAMES"
18. 4" WIDE 1" PROJECTION E.I.F.S. BAND - SEE WALL SECTIONS.

GENERAL NOTES:

1. NEW CANOPIES AND SIGNAGE BY OWNER NATIONAL VENDOR- TO BE FILED UNDER SEPARATE PERMIT - TYPICAL.
2. SUBMIT SHOP DRAWINGS TO ARCHITECT FOR APPROVAL.
3. COORD. WITH CIVIL DRAWINGS FOR GENERAL GRADING AND FINAL SURFACE ELEVATIONS.

LMHT Project No. 18201

THIS DRAWING IS THE PROPERTY OF THE ARCHITECT AND MAY NOT BE REPRODUCED OR USED WITHOUT HIS WRITTEN PERMISSION

LMHT Associates
architecture | interiors
3305 Carrington Mill Blvd.
Morrisville, NC 27560
phone: 919.463.0999 fax: 919.463.0399

REGISTERED ARCHITECT DAVIS TAMMY J. 13898 NORTH CAROLINA

Digitally signed by Tammy Davis
Date: 2019.04.11 13:48:30 -04'00'

PROJECT: *STARBUCKS SHELL BUILDING*
350 BLOWING ROCK BOULEVARD
LENOIR, NC 28645

DRAWING: EXTERIOR ELEVATIONS

Revisions

REVISION	DATE

PROJECT DATE 03/26/2019

Drawn By MTP

Checked By TD

Sheet No. A201