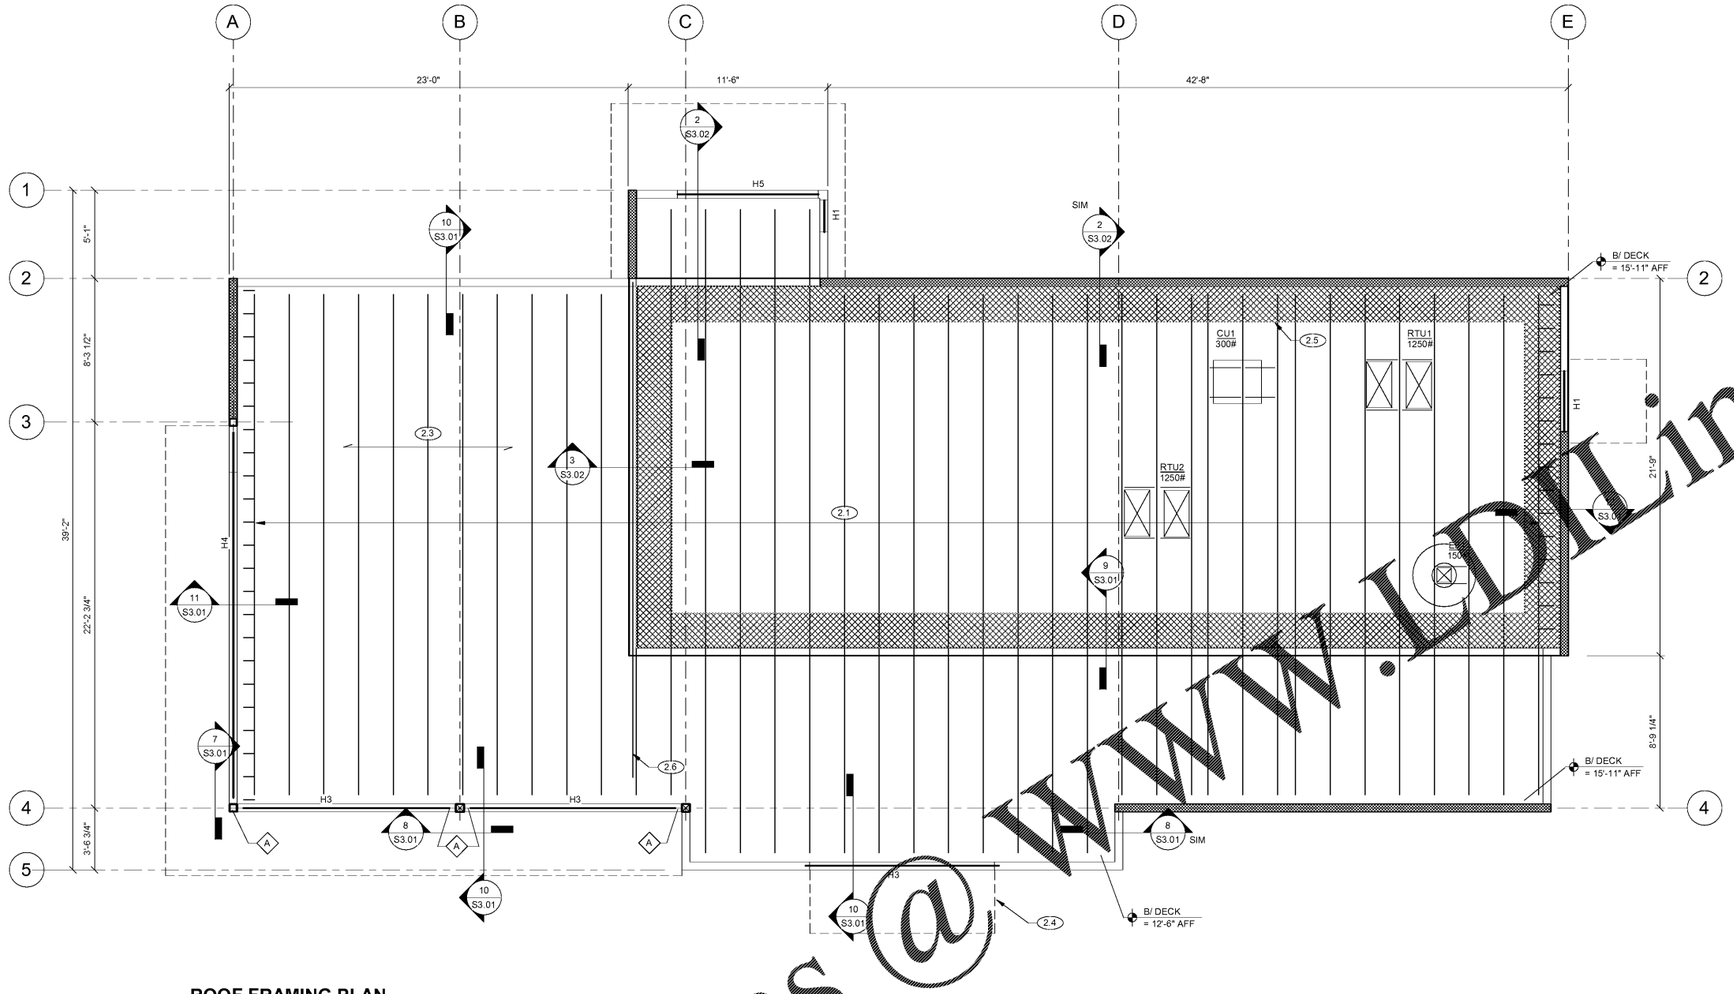

ROOF FRAMING PLAN

1/4" = 1'-0"

ROOF FRAMING PLAN NOTES

ROOF TRUSS BEARING = +16'-0", COORD W/ ARCH.

ROOF FRAMING PLAN LEGEND

(##)	DENOTES SHEET NOTE, SEE SCHEDULE THIS SHEET
H#	DENOTES HEADER, SEE SCHEDULE THIS SHEET
	DENOTES LOCATION OF KICKERS, REF 9/S3.01 AND 3/S3.02

SHEET NOTE SCHEDULE S1.02	(#)
MARK	DESCRIPTION
2.1	PRE-ENGINEERED WOOD TRUSS @ 24" OC MAX
2.3	5/8" THICK APA RATED STRUCTURAL ROOF SHEATHING
2.4	PREMANUFACTURED CANOPY BY OTHERS. REFER TO S0.00 FOR ROOF LIVE LOADS AND WIND OVERHANG LOADS TO BE APPLIED TO CANOPIES.
2.5	2x6 KICKERS @ 32" OC
2.6	CENTER DRAG TRUSS ON SW. TRUSS TO BE DESIGNED FOR 8 KIP AXIAL LOAD (ASD).

HEADER SCHEDULE		
MARK	DESCRIPTION	REMARKS
H1	(3) 2x6	2JS, 2KS
H3	(3) 1.75x11.25 LVL	2JS, 3KS
H4	HSS 5x5x5/16	REF 7/S2.01 FOR ENDS
H5	(3) 2x12	2JS, 3KS

CONNECTION SCHEDULE

A	SIMPSON HUCQ 612-SDS
B	SIMPSON HUCQ 612-SDS

Order Plans @ WWW.LDLine.com

BRITT, PETERS AND ASSOCIATES INC. consulting engineers
999 Waterside Drive
Suite 2202
Norfolk, VA 23510
(757) 965-5710
www.brittpeters.com
BPA Project # 190226
NC COA# C-1088

LMHT Associates architecture engineering
3300 Carrington Mill Blvd.
Suite 150, Morrisville, NC
phone: 919.544.5057 fax: 919.544.5399

NORTH CAROLINA PROFESSIONAL SEAL 037778 ENGINEER BRETT D. UNDERWOOD 03/22/19

LMHT Project No. 18201

PROJECT: *STARBUCKS SHELL BUILDING*
350 BLOWING ROCK BOULEVARD
LENOIR, NC 28645

DRAWING: ROOF FRAMING PLAN

Revisions

REVISION DATE

PROJECT DATE
03/21/2019

Drawn By
ES

Checked By
SDH

Sheet No.
S1.02