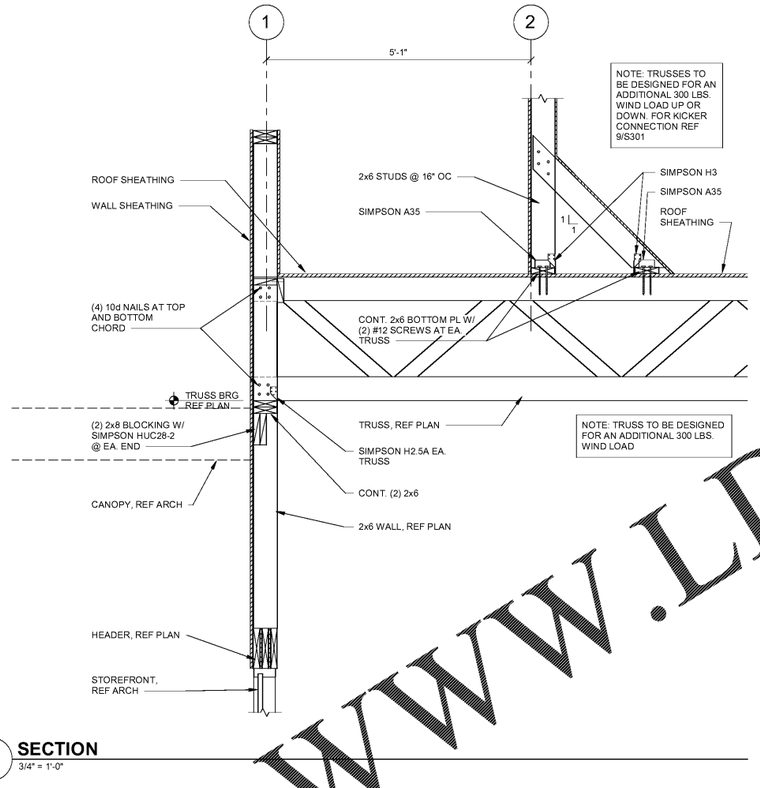

2 SECTION
3/4" = 1'-0"

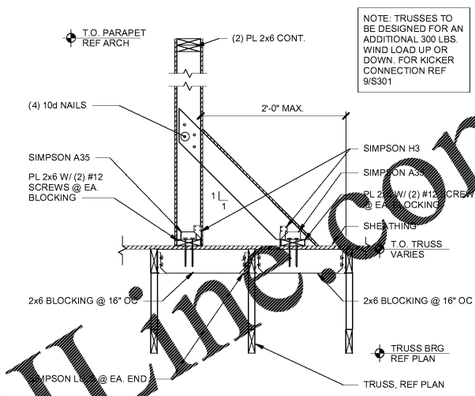

3 SECTION
3/4" = 1'-0"

Order Plans @ WWW.LDLine.com

BRITT, PETERS AND ASSOCIATES INC. consulting engineers
999 Waterside Drive
Suite 2202
Norfolk, VA 23510
(757) 965-5710
www.brittpeters.com
BPA Project # 190226
NC COA# C-1088

LMHT Project No. 18201

THIS DRAWING IS THE PROPERTY OF THE ARCHITECT AND MAY NOT BE REPRODUCED OR USED WITHOUT THE WRITTEN CONSENT

LMHT Associates architecture engineering
3300 Carrington Mill Blvd.
Suite 150, Morrisville, NC
phone: 919.544.0057 fax: 919.544.9399

NORTH CAROLINA PROFESSIONAL SEAL 037779 ENGINEER BRETT S. UNDERWOOD 03/22/19

PROJECT: *STARBUCKS SHELL BUILDING*
350 BLOWING ROCK BOULEVARD
LENOIR, NC 28645

DRAWING: SECTIONS

Revisions

REVISION DATE

PROJECT DATE
03/21/2019

Drawn By
ES

Checked By
SDH

Sheet No.
S3.02