Order Plans @ WWW.LDILine.com

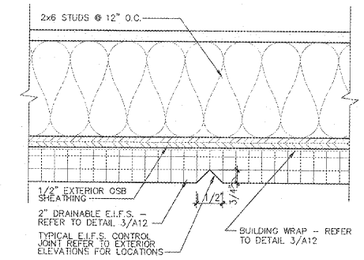

3 / A301 E.I.F.S. "V" GROOVE JOINT DETAIL
SCALE: 3" = 1'-0"

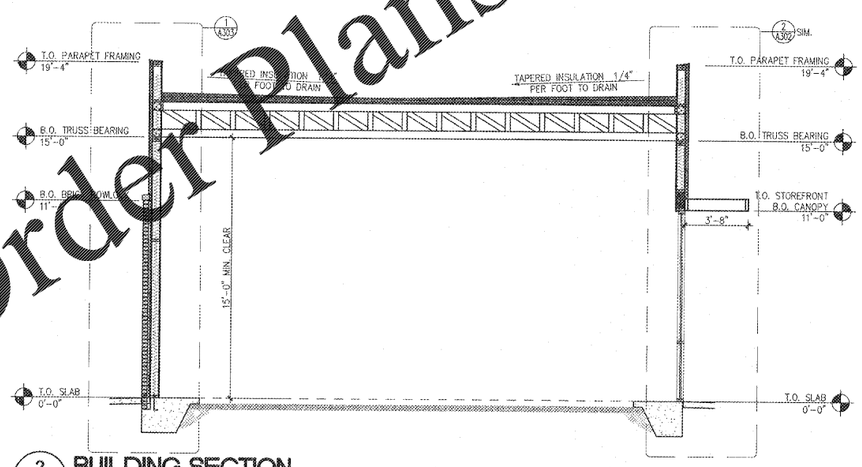

2 / A301 BUILDING SECTION
SCALE 1/4" = 1'-0"

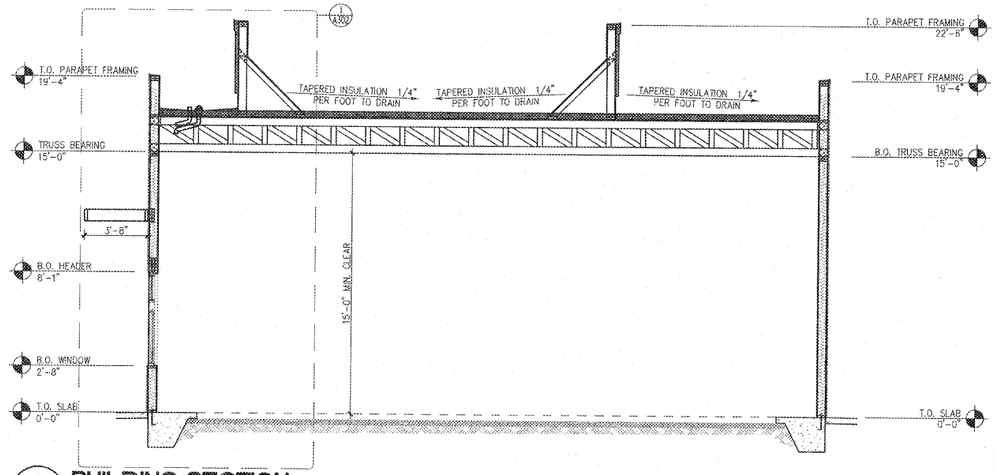

1 / A301 BUILDING SECTION
SCALE: 1/4" = 1'-0"

LMHT Project No. 18201

THIS DRAWING IS THE PROPERTY OF THE ARCHITECT AND MAY NOT BE REPRODUCED OR USED WITHOUT HIS WRITTEN PERMISSION

LMHT Associates
architecture/planning
1003 Carrington Arbor Blvd.
Suite 230
Huntersville, NC
phone: 704-947-0557 fax: 704-947-0566

DAVIS ARCHITECT NORTH CAROLINA REGISTRATION 13698

Digitally signed by Tammy Davis
Date: 2019.04.11 13:47:48 -04'00'

PROJECT: *STARBUCKS SHELL BUILDING*
350 BLOWING ROCK BOULEVARD
LENOIR, NC 28645

DRAWING: BUILDING SECTIONS

Revisions

REVISION DATE

PROJECT DATE 03/26/2019

Drawn By MTP

Checked By TD

Sheet No. A301