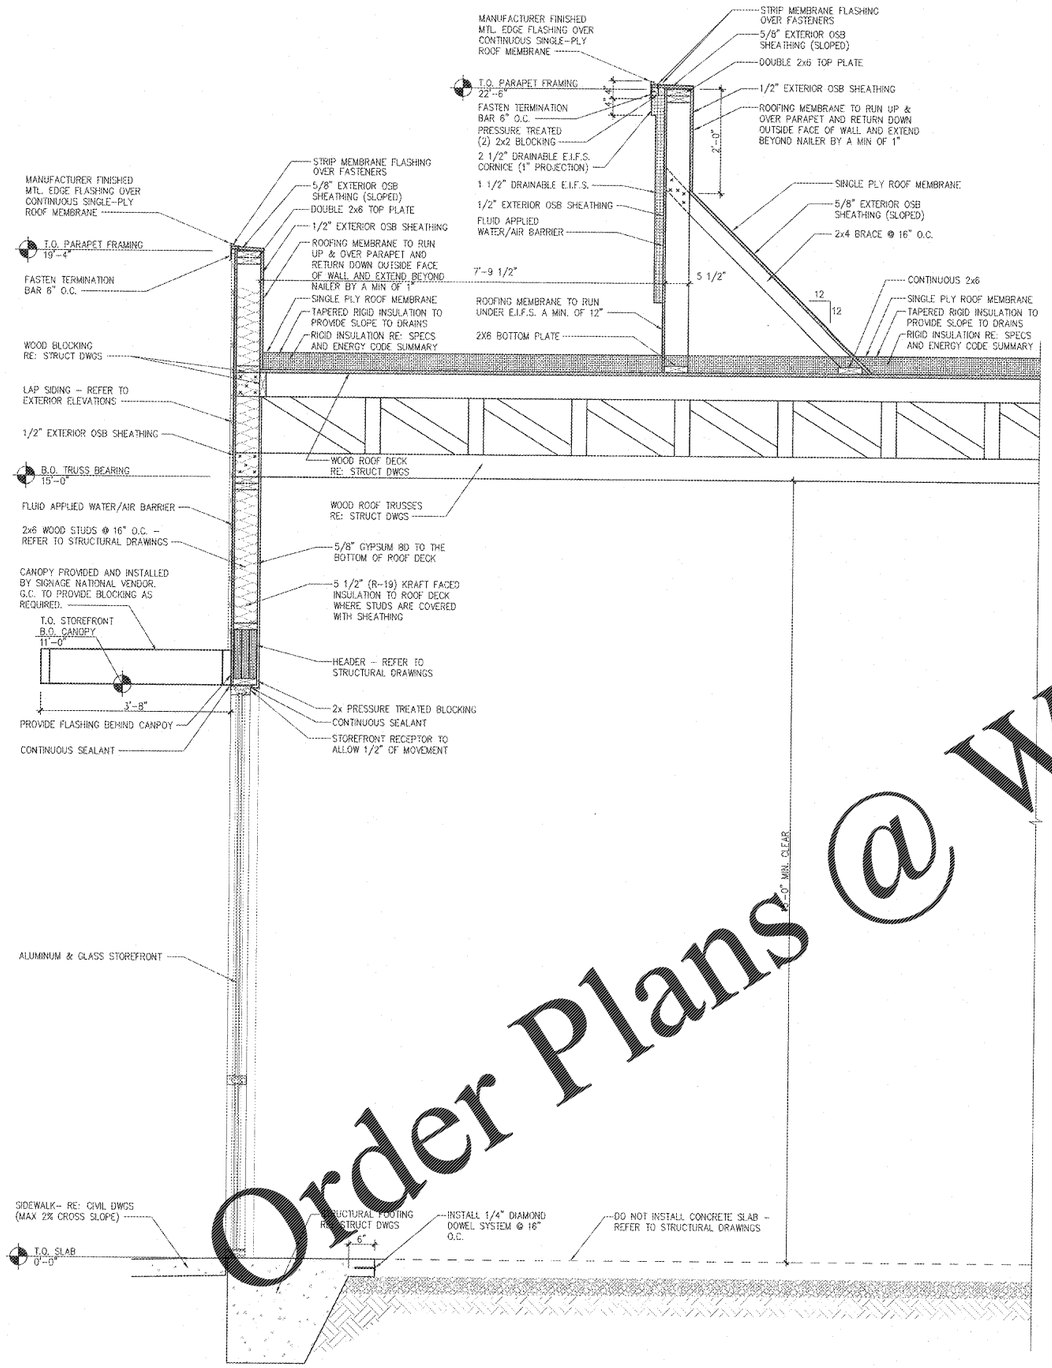

2 / A302 **WALL SECTION**
SCALE: 3/4" = 1'-0"

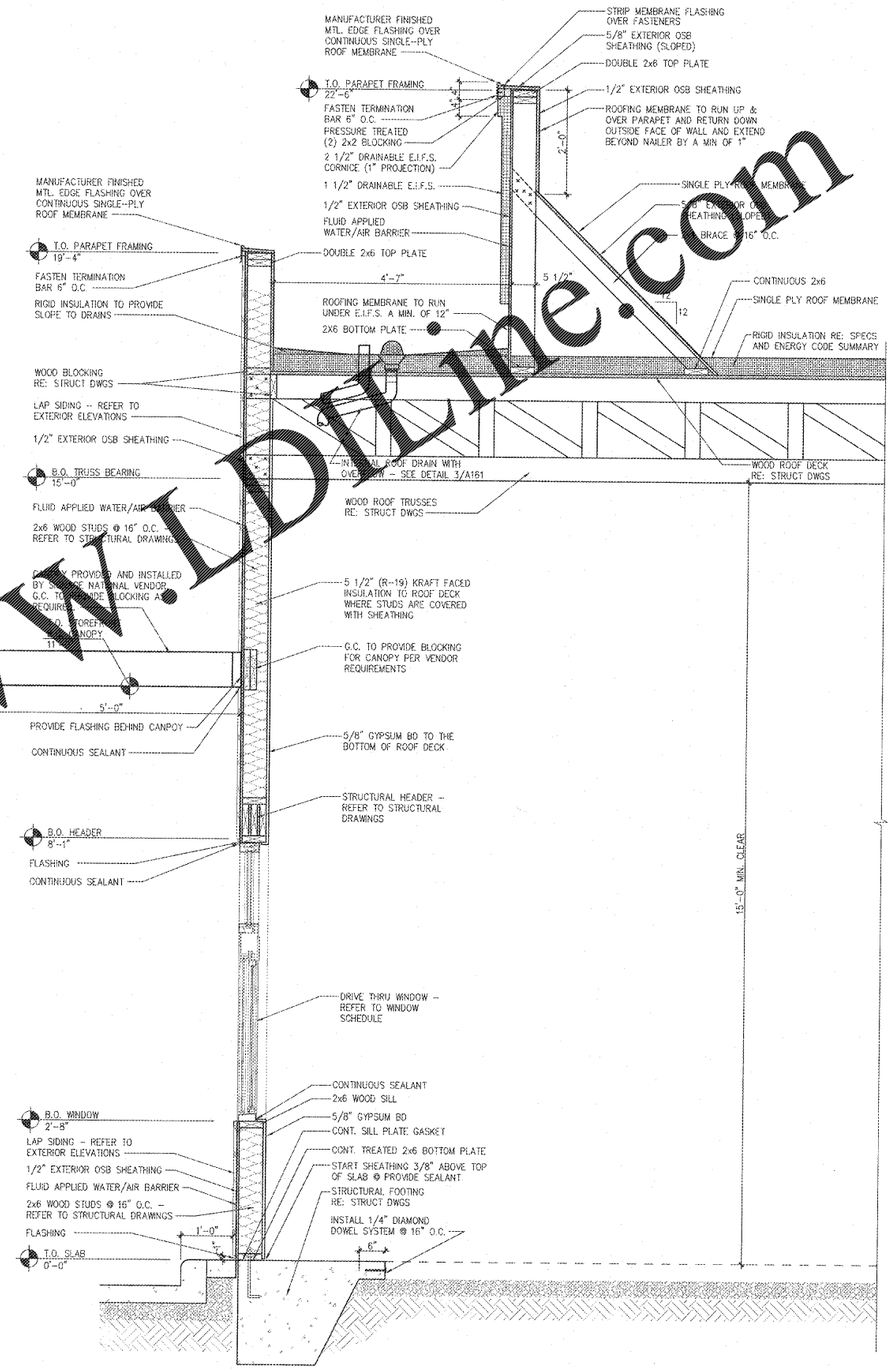

1 / A302 **WALL SECTION**
SCALE: 3/4" = 1'-0"

Order Plans @ WWW.LDLine.com

LMHT Project No. 18201
LMHT Associates
architecture + interiors
3045 Carrington Mill Blvd.
Suite 150 & Quintiles, NC
phone 919.544.4454 fax 919.544.8389

THIS DRAWING IS THE PROPERTY OF THE ARCHITECT AND MAY NOT BE REPRODUCED OR USED WITHOUT HIS WRITTEN PERMISSION

DAVIS NORTH CAROLINA REGISTERED LANDSCAPE ARCHITECT 13888

Digitally signed by Tammy Davis
Date: 2019.04.11 13:46:19 -04'00'

PROJECT: *STARBUCKS SHELL BUILDING*
350 BLOWING ROCK BOULEVARD
LENOIR, NC 28645

DRAWING: WALL SECTIONS

Revisions

REVISION DATE

PROJECT DATE 03/26/2019
Drawn By MTP
Checked By TD
Sheet No. A302