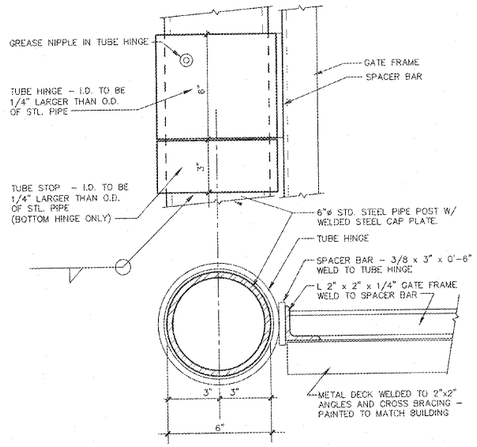

8 A701 **GATE POST HINGE**
SCALE: 3" = 1'-0"

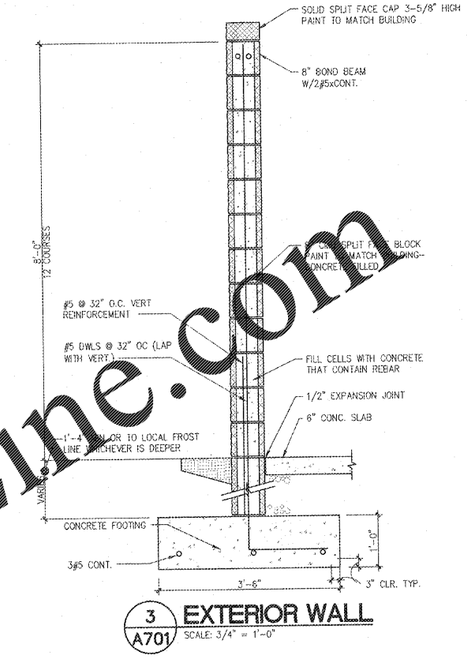

3 A701 **EXTERIOR WALL**
SCALE: 3/4" = 1'-0"

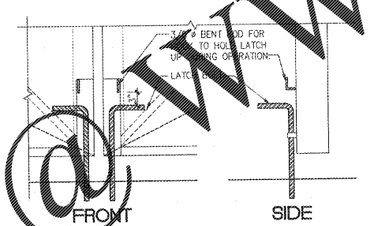

7 A701 **GATE LATCH HOOK**
SCALE: 3/4" = 1'-0"

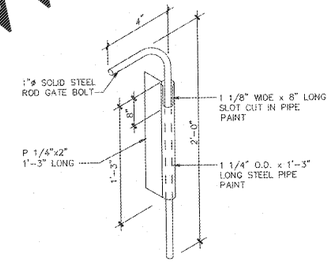

6 A701 **GATE SLIDE BOLT LATCH**
SCALE: N.T.S.

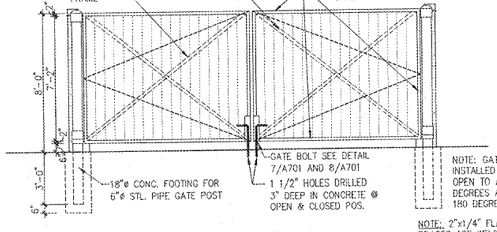

2 A701 **FRONT ELEVATION**
SCALE: 1/4" = 1'-0"
CONTRACTOR TO SEE SITE PLAN FOR SPECIFIC LOCATION ON SITE.

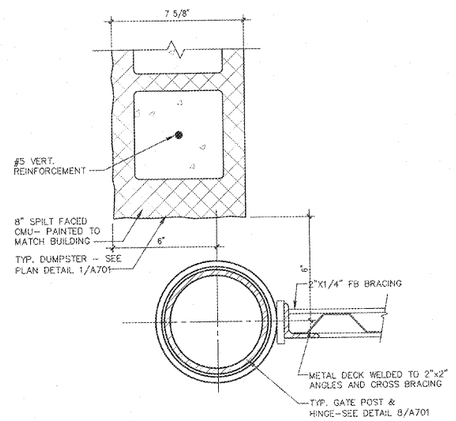

5 A701 **GATE POST**
SCALE: 3" = 1'-0"

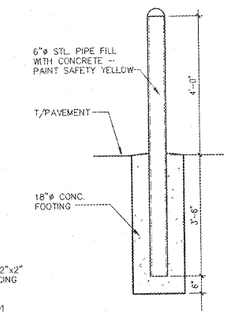

4 A701 **TYPICAL BOLLARD**
SCALE: 1/2" = 1'-0"

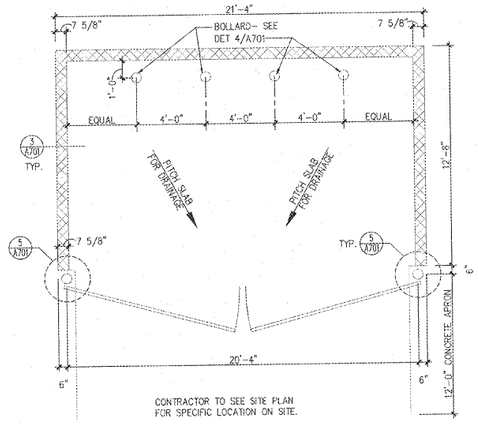

1 A701 **TRASH CORRAL ENCLOSURE**
SCALE: 1/4" = 1'-0"

Order Plans @ WWW.LDILine.com

LMHT Project No. 18201

THIS DRAWING IS THE PROPERTY OF THE ARCHITECT AND SHALL NOT BE REPRODUCED OR USED WITHOUT HIS WRITTEN PERMISSION

LMHT Associates
Architecture/Planning
8008 Corporation Park Blvd
Suite 540 Stonecrest, NC
Phone: 919.344.8200
Fax: 919.344.8206

TAMMY DAVIS 13698 REGISTERED ARCHITECT NORTH CAROLINA HENDERSONVILLE

Digitally signed by Tammy Davis
Date: 2019.04.11 14:23:47 -04'00'

PROJECT: *STARBUCKS SHELL BUILDING*
350 BLOWING ROCK BOULEVARD
LENOIR, NC 28645

DRAWING: DUMPSTER ENCLOSURE PLAN

Revisions

REVISION DATE

PROJECT DATE 03/26/2019
Drawn By MTP
Checked By TD
Sheet No. A701