Last save: Apr 11, 2019 - 4:01pm

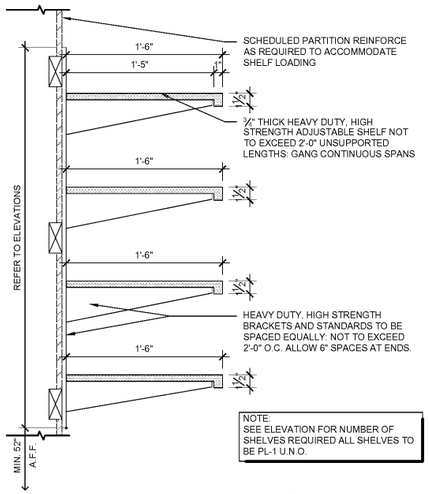

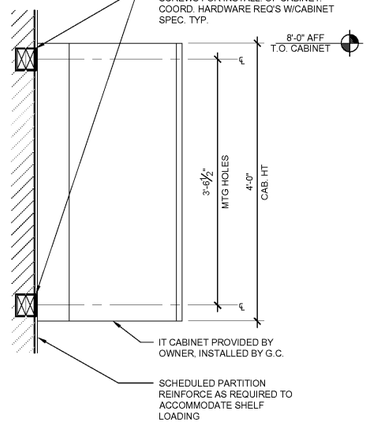

8 TELE/DATA CABINET
SCALE: 1" = 1'-0"

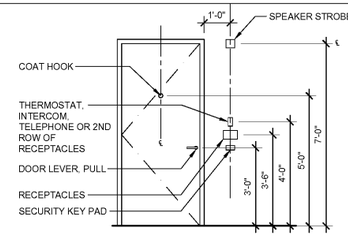

A ELEVATION
NOTE: COORDINATE LOCATION OF OUTLETS W/ FINISH WALL PANEL JOINTS BEFORE SETTING OUTLETS IN GYPSUM BOARD/METAL STUD PARTITION

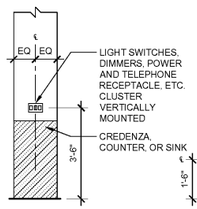

B ELEVATION
TYPICAL LOCATION FOR OUTLETS, SWITCHES AND THERMOSTATS, ETC. AT COUNTERTOPS

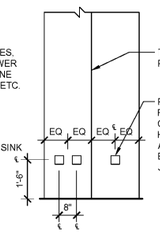

C ELEVATION
TYPICAL LOCATION FOR POWER AND TELEPHONE OUTLETS AT WALL OR COLUMN

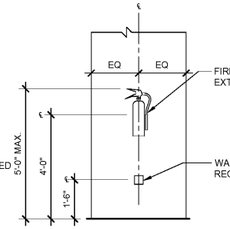

D ELEVATION
TYPICAL MOUNTING LOCATION FOR WALL MOUNTED PORTABLE FIRE EXTINGUISHER TO BE TYPE 2A (ABC MULTI-PURPOSE DRY CHEMICAL) AND WALL OUTLET LOCATION. COORDINATE TYPE AND QUANTITY W/ LOCAL FIRE OFFICIAL.

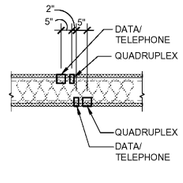

E PLAN
ALL METAL STUD PLACEMENT MUST HOLD TO THIS CONFIGURATION TO ALLOW FOR PLACEMENT OF OUTLETS IN THIS POSITION BACK TO BACK DEVICE LAYOUT

7 TYP. MOUNTING HEIGHTS
3/8"=1'-0"

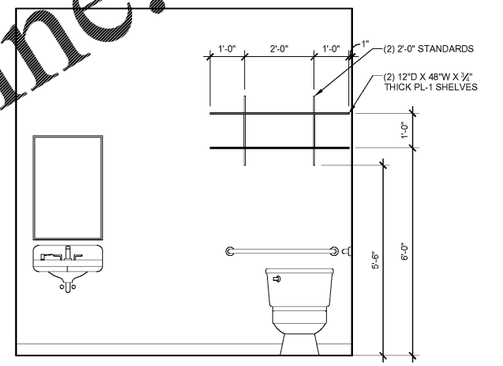

6 TOILET ROOM SHELVES ELEVATION
SCALE: 1/2"= 1'-0"

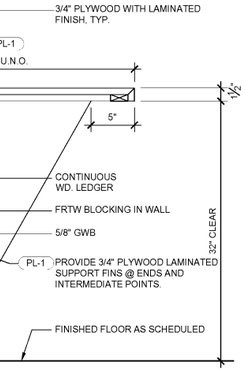

3 MANAGER'S DESK DETAIL
SCALE: 1 1/2" = 1'- 0"

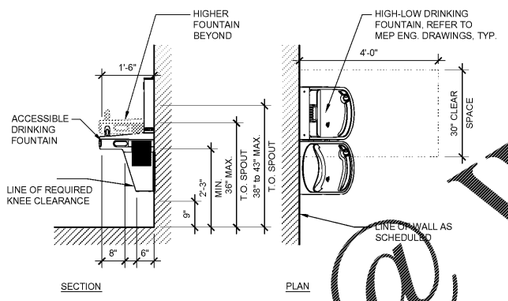

5 ACCESSIBLE DRINKING FOUNTAIN
SCALE: 1/2"=1'-0"

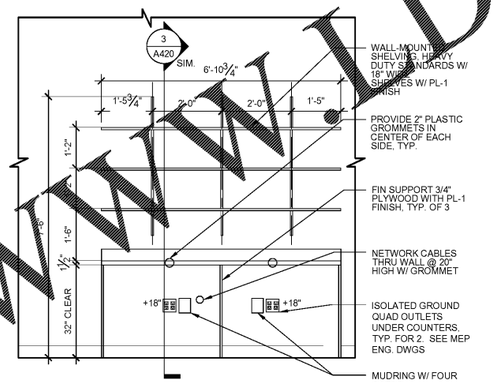

4 RECEIVING DESK ELEVATION
SCALE: 1/2" = 1'- 0"

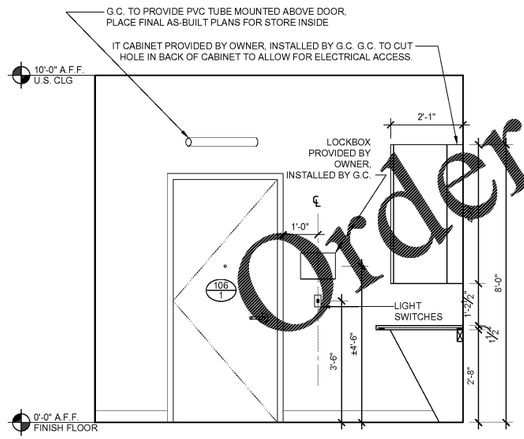

ELEVATION A
SCALE: AS NOTED

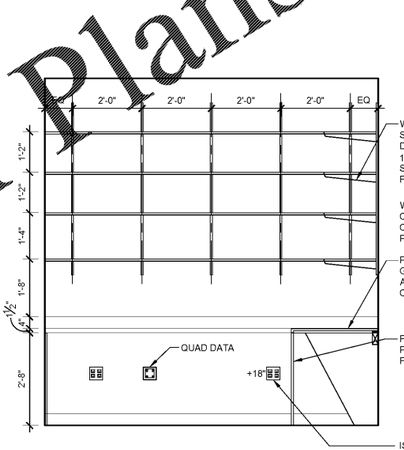

ELEVATION B
SCALE: AS NOTED

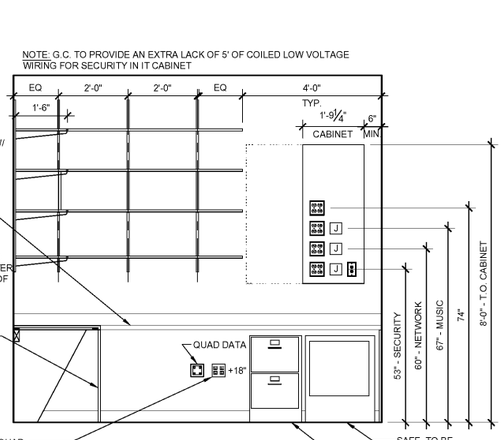

ELEVATION C
SCALE: AS NOTED

2 MANAGER'S OFFICE ELEVATIONS (RM 106)
SCALE: 1/2" = 1'- 0"

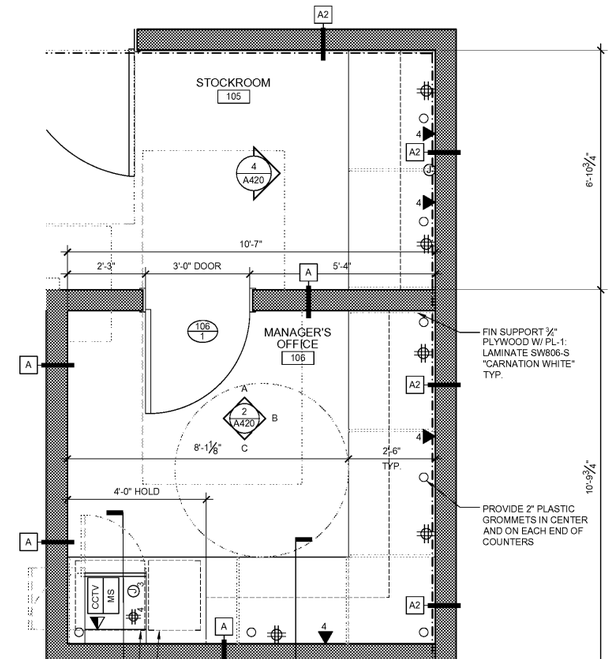

1 MANAGER'S OFFICE PLAN (RM 106)
SCALE: 1/2" = 1'- 0"

Drawing name: P:\proj_2019\219007\300_cad_and_drawings\Contract_Dwgs\219007_A420-DETAILS-&-ELEVATIONS.dwg
Copyright © 2019 by BKA Architects, Inc. The architectural plans, drawings, designs, specifications and other arrangements on this sheet are and shall remain the property of BKA Associates, Inc. No part thereof shall be copied, disclosed to others, or used in connection with any work or project, other than the specified project for which they have been prepared and developed, without the express knowledge and written consent of BKA Architects, Inc.
Order Plans @ WWW.DILine.com

ARCHITECT
BKA ARCHITECTS
Boston + Brockton
142 Crescent Street
Brockton, MA 02302
508.583.5403
bkaarchitects.com

CONSULTANT

SEAL

ISSUED
4/12/19 LL & PERMIT REVIEW

REVISIONS
1 - -

OWNER/CLIENT
REEBOK INTERNATIONAL

PROJECT
CHARLOTTE PREMIUM OUTLETS

5518 NEW FASHION WAY
SUITE #510
CHARLOTTE, NC 28278

DRAWING TITLE
DETAILS & ELEVATIONS

DRAWING INFORMATION
Job Number: 219007
Checked By: KTB
Drawn By: LJM

DRAWING NUMBER
A
420