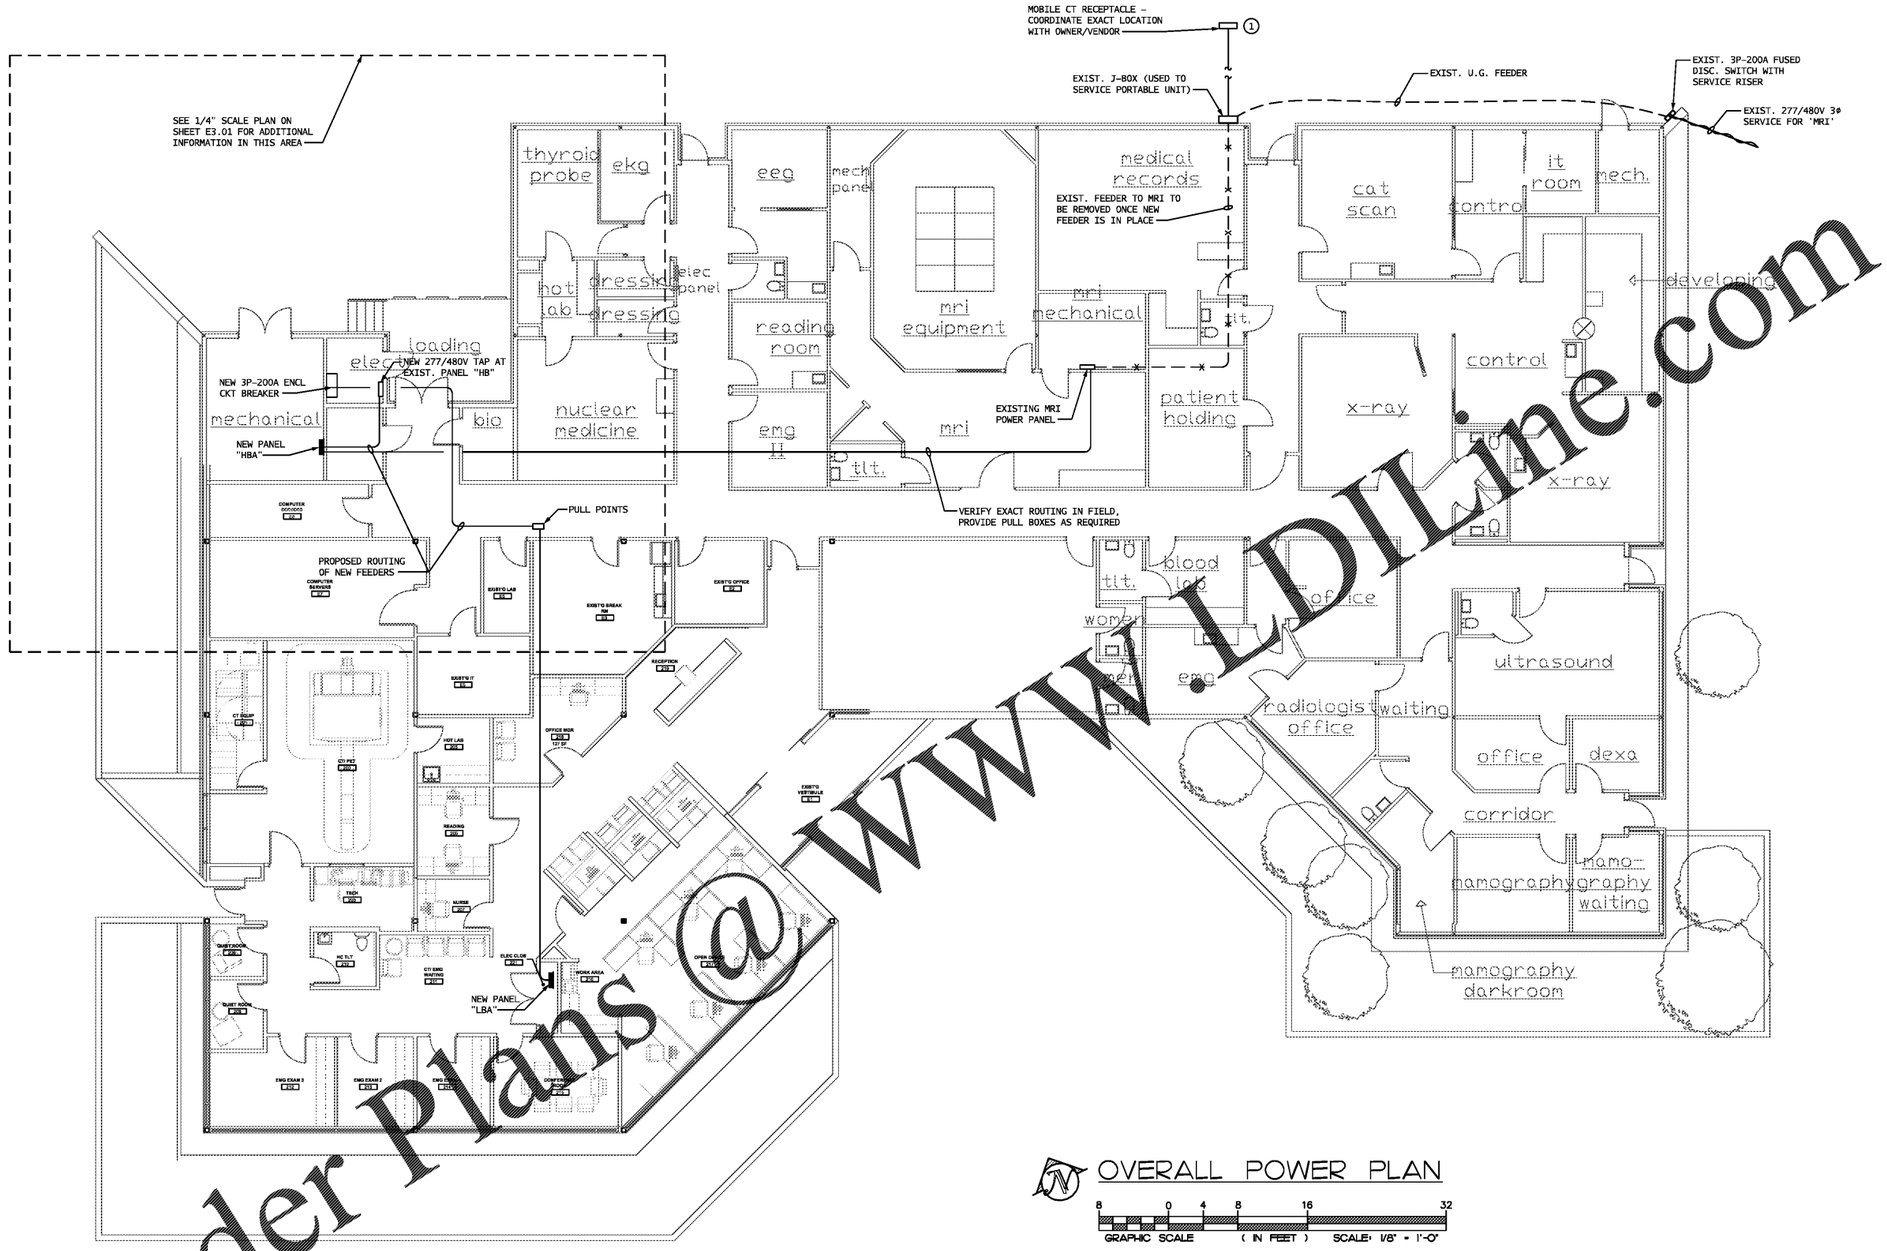

OVERALL POWER PLAN

GRAPHIC SCALE 8 0 4 8 16 32 (IN FEET) SCALE: 1/8" = 1'-0"

Order Plans @ WWW.LDLine.com

MICHAEL L SMITH REGISTERED ENGINEER No. 107251 STATE OF TENNESSEE

EXPIRATION DATE:

COPYRIGHT NOTICE
THE DRAWINGS ARE THE PROPERTY OF RIVER STREET ARCHITECTURE LLC. ANY USE, REUSE, REPRODUCTION, DISPLAY OR SALE OF THESE DRAWINGS WITHOUT THE EXPRESS WRITTEN CONSENT OF THE ARCHITECT IS STRICTLY PROHIBITED.

river street architecture llc
architecture planning interiors
123 E 7th street, suite 400 chattanooga, tennessee 37402
p.423 634 0806 www.riverstreetarchitecture.com

RENOVATION + PET/CT PROJECT

CHATTANOOGA OUTPATIENT CENTER
1301 MCCALLIE AVE, CHATTANOOGA TN 37404

Revision Schedule		
Rev. #	Rev. Date	Revision Description

Release Date: 5.3.2019
Project No.: 19010

OVERALL POWER PLAN

E2.01

Smith Engineering
Mechanical & Electrical
Professional Corporation
103 Jordan Drive STE 1 Chattanooga, TN 37421
Phone: (423)499-9532 Fax: (423)894-4440
Project #: 1921