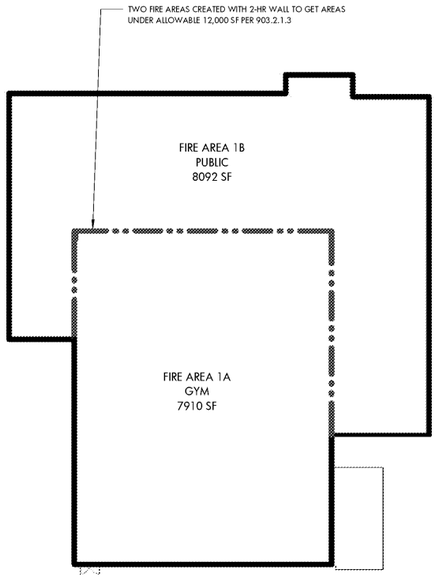

1 G-102 FIRE AREA KEY PLAN
3/64" = 1'-0"

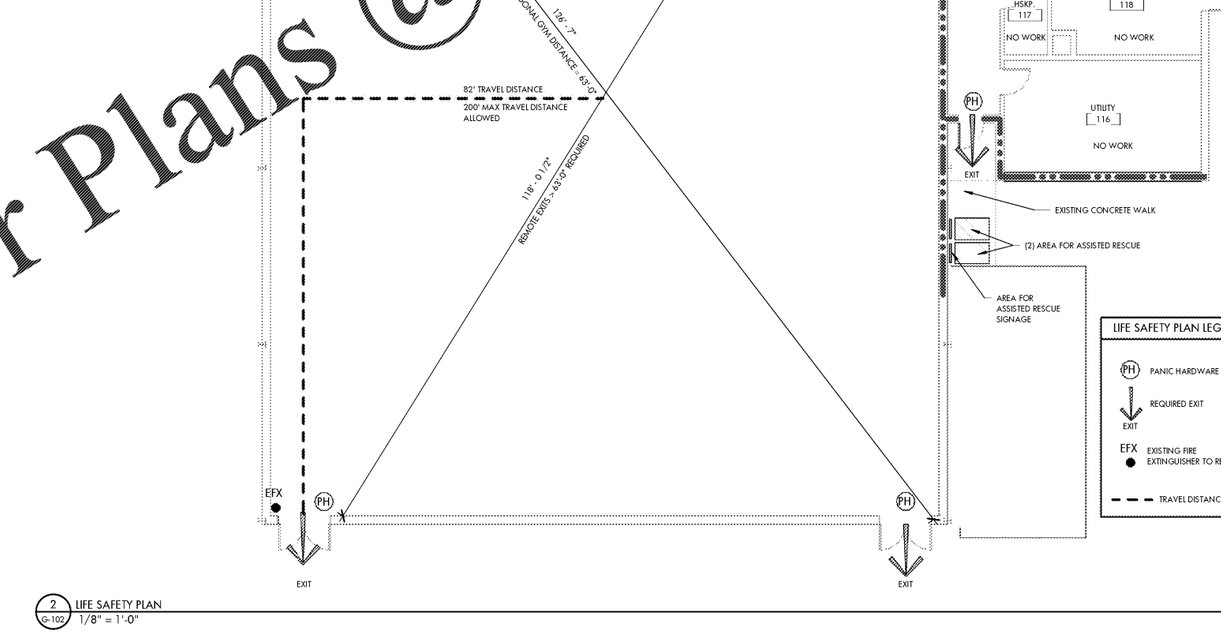

2 G-102 LIFE SAFETY PLAN
1/8" = 1'-0"

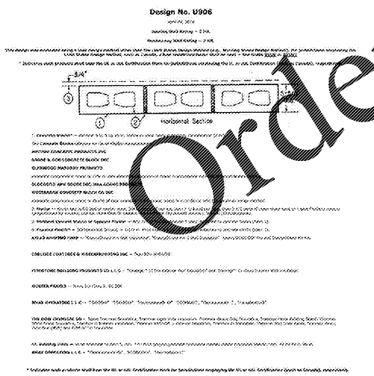

1 G-102 UL DETAIL U906
3" = 1'-0"

LIFE SAFETY PLAN LEGEND

- PH — PANIC HARDWARE
- EXIT — REQUIRED EXIT
- EFX — EXISTING FIRE EXTINGUISHER TO REMAIN
- TRAVEL DISTANCE

NEW CONSTRUCTION PARTITION LEGEND

- EXISTING 6" CMU PARTITION TO BE DEMOLISHED
- EXISTING 6" CMU PARTITION TO REMAIN
- EXISTING 2 HOUR CMU FIRE BARRIER TO DECK TO REMAIN
- NEW 6" CMU PARTITION TO DECK
- NEW PARTITION TO GRID - PROVIDE 3 5/8" METAL STUDS AT 16" OC WITH 5/8" GWB ONE SIDE TO GRID

Order Plans @ WWW.LDILine.com

HAGERSMITH DESIGN PA
ARCHITECTURE
LANDSCAPE ARCHITECTURE
PLANNING
INTERIOR DESIGN
PO BOX1308
300 SOUTH DAWSON STREET
RALEIGH, NORTH CAROLINA 27602
919.821.5547
www.hagersmith.com
© Copyright 2018

SEALS

ASSOCIATES /

BNK
BASS, NIXON & KENNEDY, INC.
CONSULTING ENGINEERS
6310 CHAPEL HILL ROAD
RALEIGH, NC 27607
PHONE: 919.851.4422
FAX: 919.851.8968

PROJECT 555-019

BILTMORE HILLS COMMUNITY CENTER RENOVATIONS

2615 FITZGERALD DR
RALEIGH, NC 27610

CLIENT

RALEIGH Parks, Recreation and Cultural Resources
parks.raleighnc.gov

222 W. HARGETT ST - 6TH FLOOR
RALEIGH, NC

DRAWING TITLE

U.L. DETAILS & LIFE SAFETY PLAN

REVISIONS

NUMBER	DESCRIPTION	DATE

DRAWN BY BDG
CHECKED BY BDG
DATE ISSUED 9/6/18

G-102
__ OF __