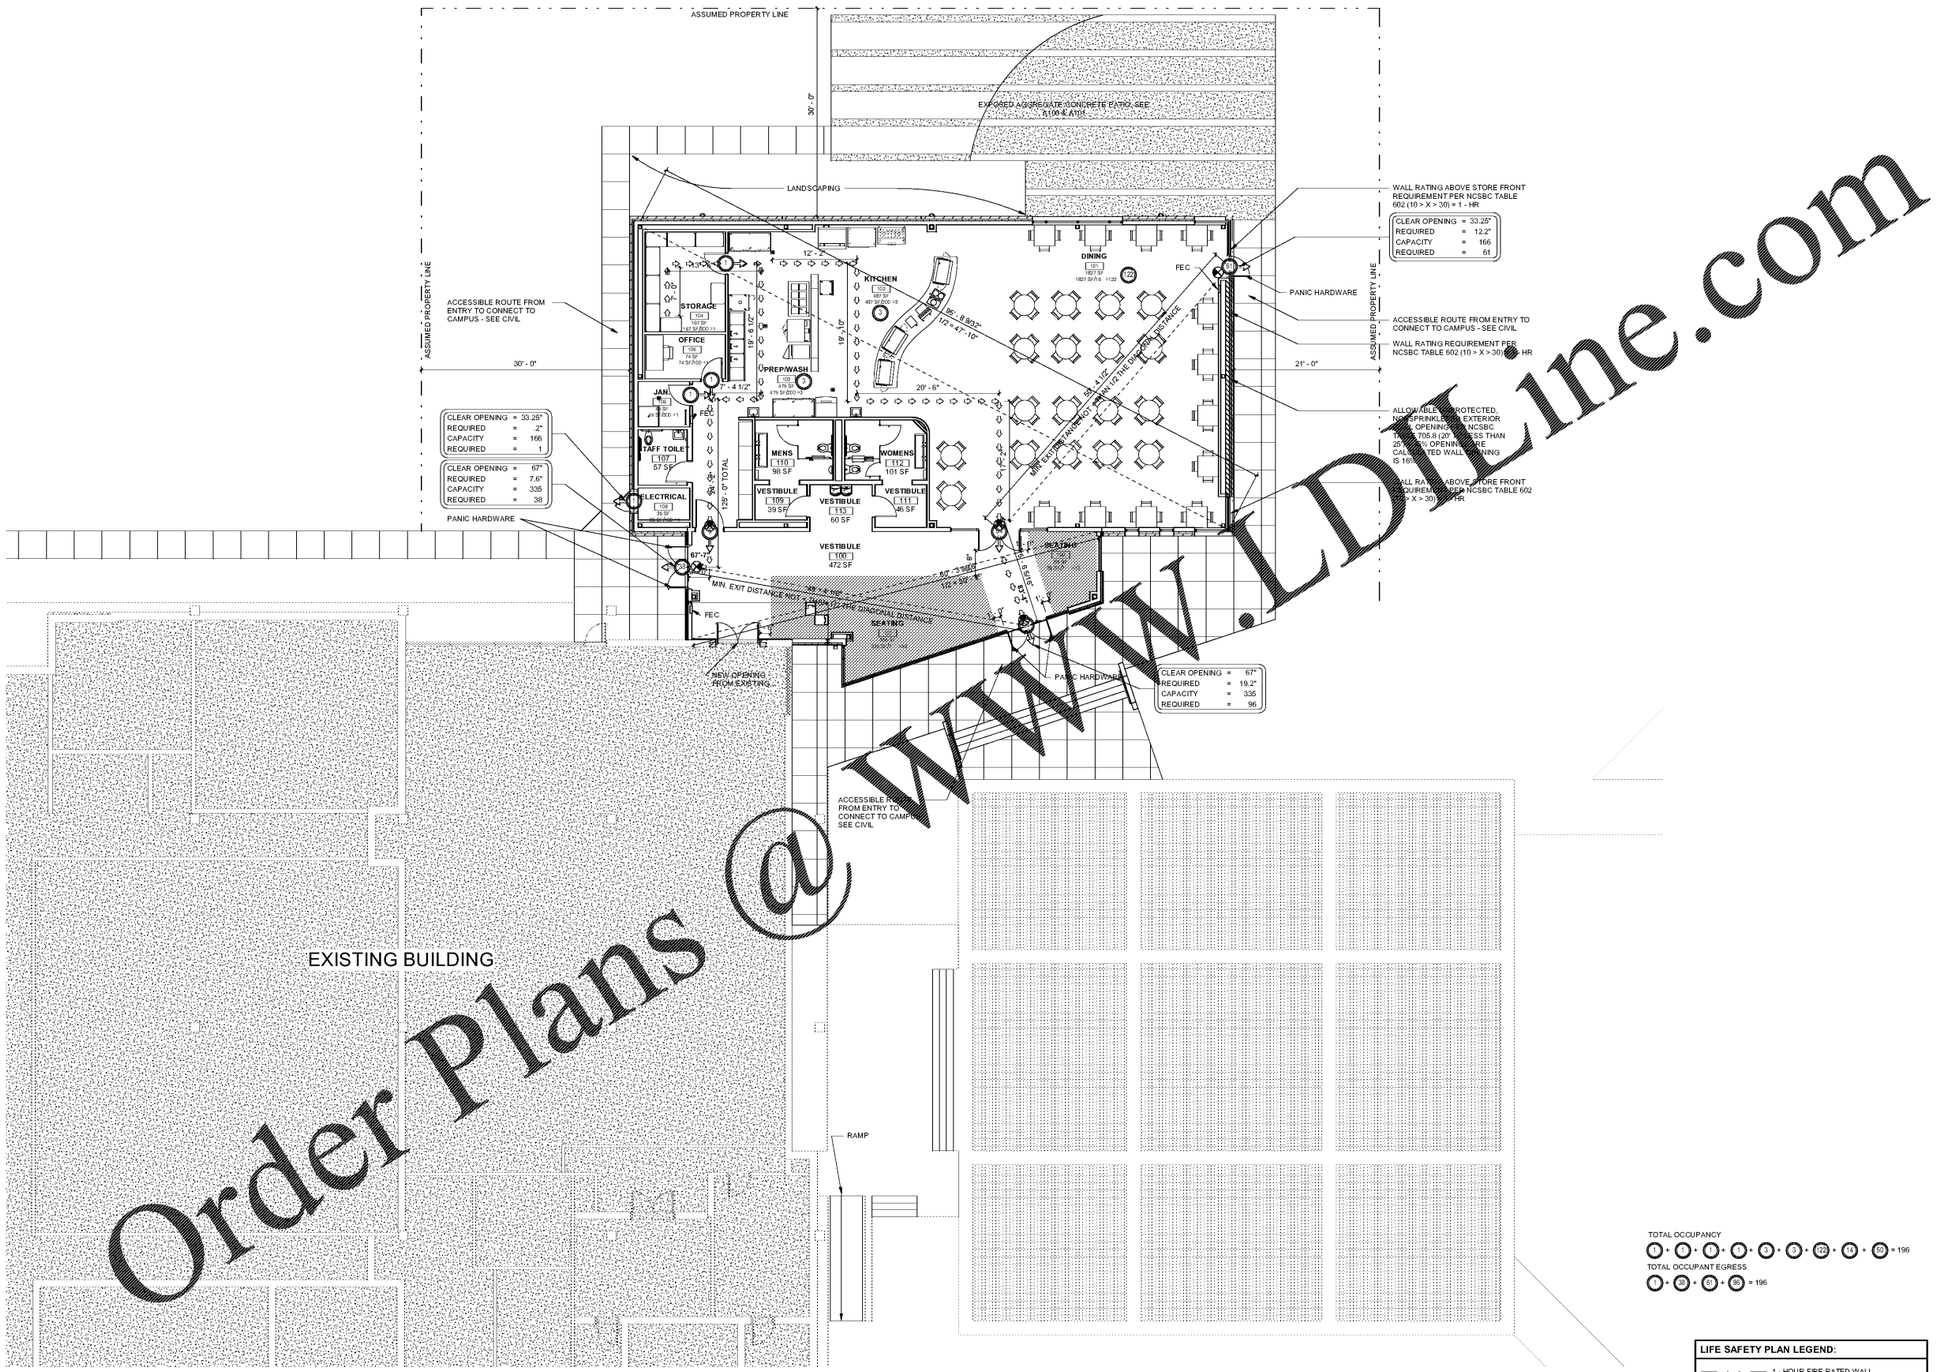

TOTAL OCCUPANCY
A - A - A - A - A - A - 122 - M - 50 = 196

TOTAL OCCUPANT EGRESS
A - 49 - 97 - 50 = 196

LIFE SAFETY PLAN LEGEND:

- 1 - HOUR FIRE RATED WALL
- COMMON PATH OF TRAVEL DISTANCE
- MAXIMUM TRAVEL DISTANCE
- n = MAXIMUM NUMBER OF OCCUPANTS, CALCULATED PER TABLE 1004.1
- FEC — SEMI RECESSED FIRE EXTINGUISHER CABINET

LIFE SAFETY PLAN 1/8" = 1'-0" 1

Order Plans @ WWW.LDLine.com

adwarchitects
environments for life
architecture planning interiors
2815 COLISEUM CENTRE DRIVE
SUITE 500
CHARLOTTE, NORTH CAROLINA 28217
P 704.379.1919
F 704.379.1920
www.adwarchitects.com

RICHMOND COMMUNITY COLLEGE

SCO #16-15889-02A

RICHMOND COMMUNITY COLLEGE

LINDSEY-PETRIS CAFETERIA/DINING ADDITION VOL.1

BID DOCUMENTS

LIFE SAFETY PLAN

DATE: 04.05.2019
PROJECT NO: 16063

REVISIONS
NO: DATE: DESCRIPTION:

THIS DRAWING IS THE PROPERTY OF ADW ARCHITECTS, P.A. AND SHALL NOT BE REPRODUCED OR COPIED IN WHOLE OR PART. IT SHALL NOT BE USED ON ANY OTHER PROJECT OR GIVEN TO ANY OTHER COMPANY OR AGENCY WITHOUT THE CONSENT OF ADW ARCHITECTS, PA.

4-5-2019

SHEET NUMBER

A002