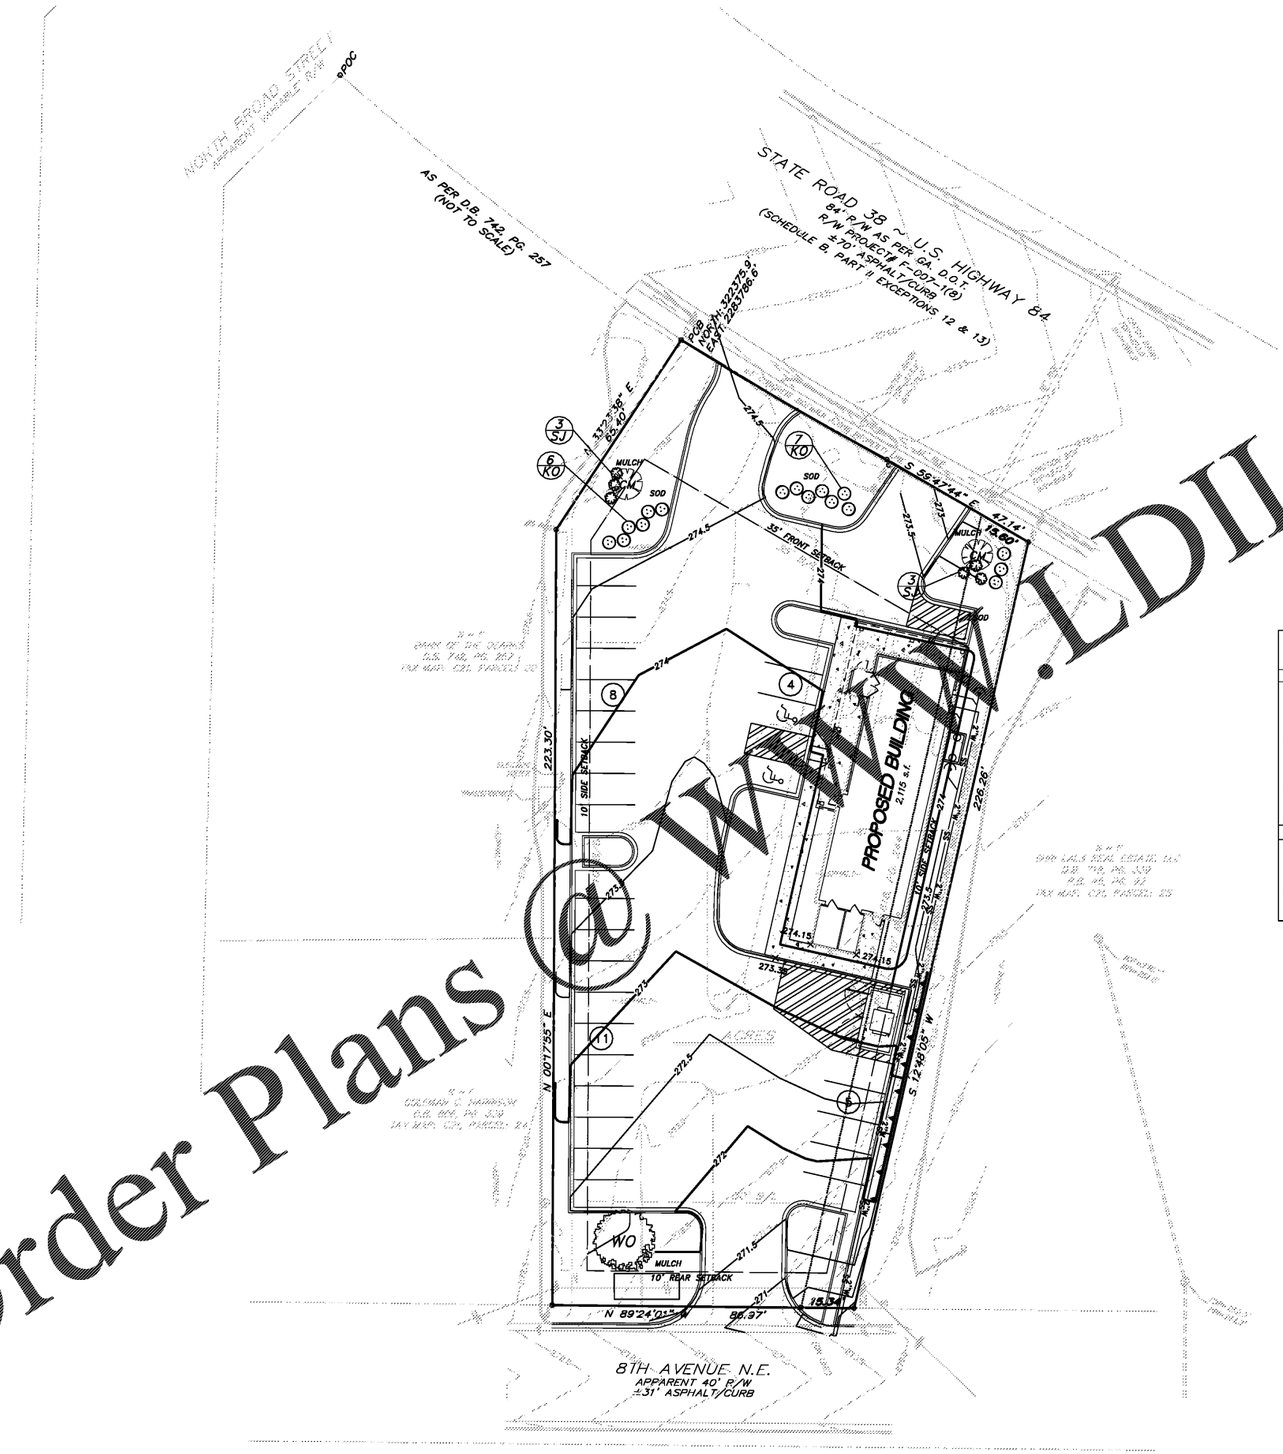

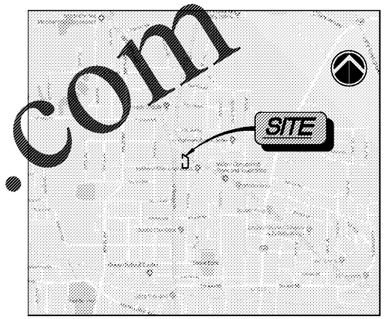

VICINITY MAP
N.T.S.

0 20' 30' 40'
SCALE: 1"=20'

SYM.	PLANT NAME	#	CALIPER	SPACING	TDU
	TREES				
	SMALL/MEDIUM TREES				
CM	CRATEMYRTLES/LAGERSTROEMIA INDICA	2	2" CAL.& 6' High	AS SH.	1.0
OC	OKAME CHERRY/PRUNUS 'OKAME'	1	2" CAL.& 6' High	AS SH.	.5
	LARGE TREES				
WO	WILLOW OAK/QUERCUS PHELLOS	1	3" CAL.& 12' High	AS SH.	0.75
				TOTAL=	2.25
	SHRUBS/EVERGREEN GROUNDCOVERS	#	SIZE	SPACING	
KO	KALEIDOSCOPE ABELIA/ABELIA GRANDIFLORA 'K'	13	3 GAL. /2' HIGH	4.5'	
SJ	SEA OF GOLD JUNIPERS / JUNIPERUS PFITZ. 'MONSAN'	6	3 gal./12" HIGH	4'	

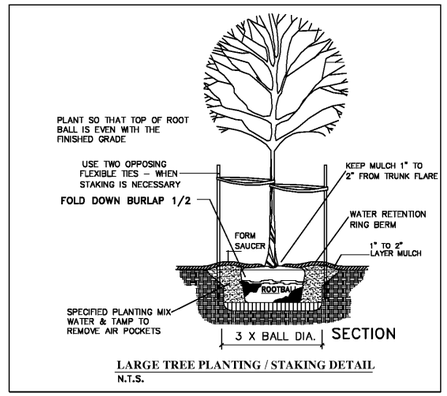

LARGE TREE PLANTING / STAKING DETAIL
N.T.S.

Order Plans @ WWW.LDILine.com

PROPOSED CONSTRUCTION PROJECT
40 US HIGHWAY 84, CAIRO, GEORGIA 39928
PREPARED FOR:
HUDDLE HOUSE, INC.
LAND LOT 22, 18TH DISTRICT
GRADY COUNTY, GEORGIA

MASS ENGINEERING AND CONSULTANTS, LLC.
3459 ACWORTH DUE WEST RD. SUITE 565
ACWORTH, GEORGIA 30101
PHONE: 404.850.7790
WWW.MASS-ENG.COM
Copyright © 2019

MASS
ENGINEERING AND CONSULTANTS, LLC

REVISIONS

DATE:	DESCRIPTION

LANDSCAPE PLAN

PROJECT NUMBER: 19-0001
DATE: January 28, 2019

C-08