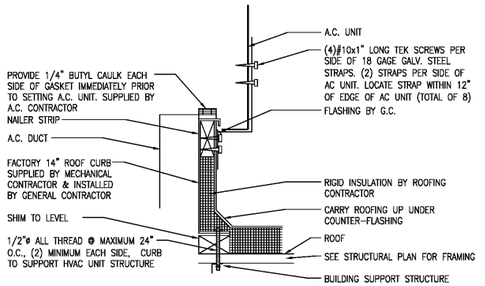

CURB DETAIL 3/4"=1'-0" | 1

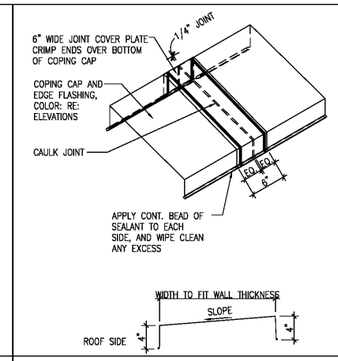

METAL CAP FLASHING 1 1/2"=1'-0" | 2

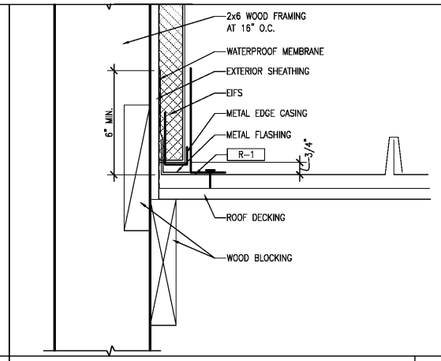

ROOF FLASHING 3"=1'-0" | 3

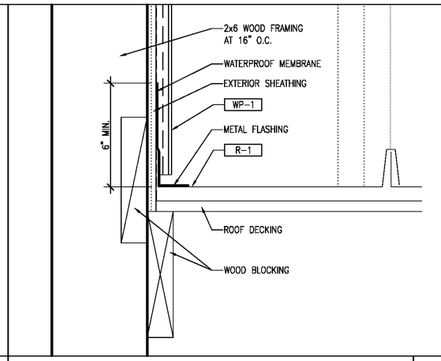

ROOF FLASHING 3"=1'-0" | 4

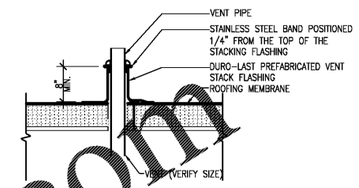

ROOF VENT DETAIL 3/4"=1'-0" | 5

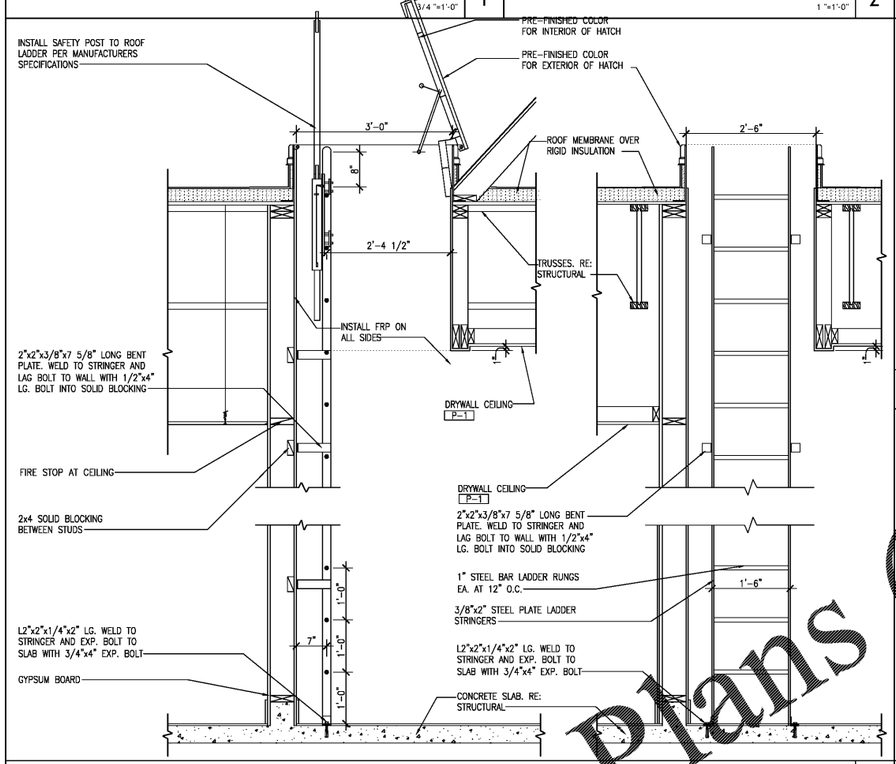

ROOF ACCESS LADDER DETAIL 3/4"=1'-0" | 6

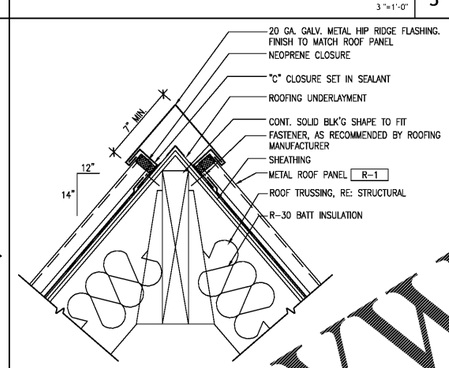

RIDGE DETAIL 3"=1'-0" | 7

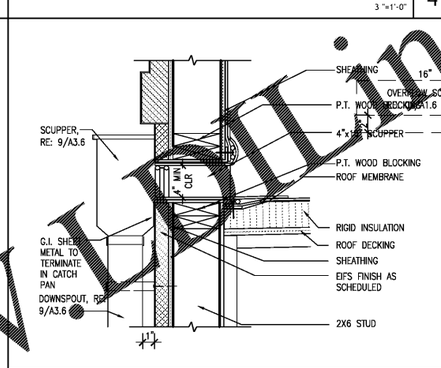

SCUPPER/WALL PENETRATION DETAIL 1 1/2"=1'-0" | 8

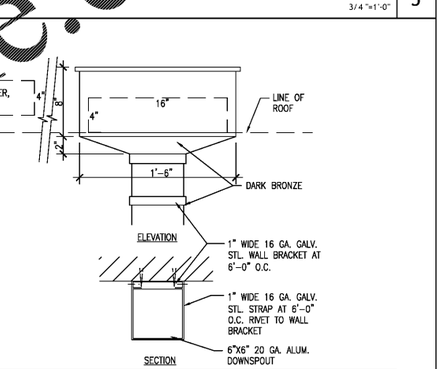

DOWNSPOUT DETAIL 1 1/2"=1'-0" | 9

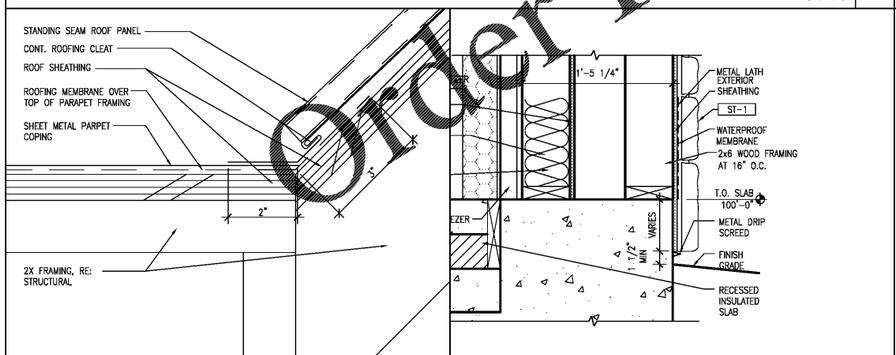

FLASHING DETAIL 6"=1'-0" | 12

FOUNDATION DETAIL 1 1/2"=1'-0" | 13

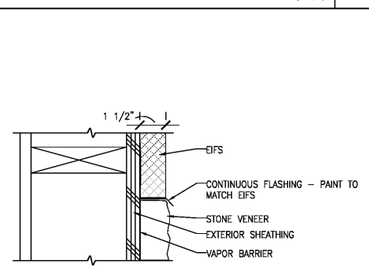

ACCOYA WOOD SYSTEM AT EIFS 3"=1'-0" | 14

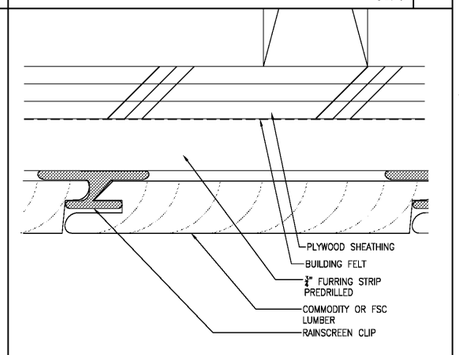

ACCOYA WOOD SYSTEM DETAIL 1'-0"=1'-0" | 15

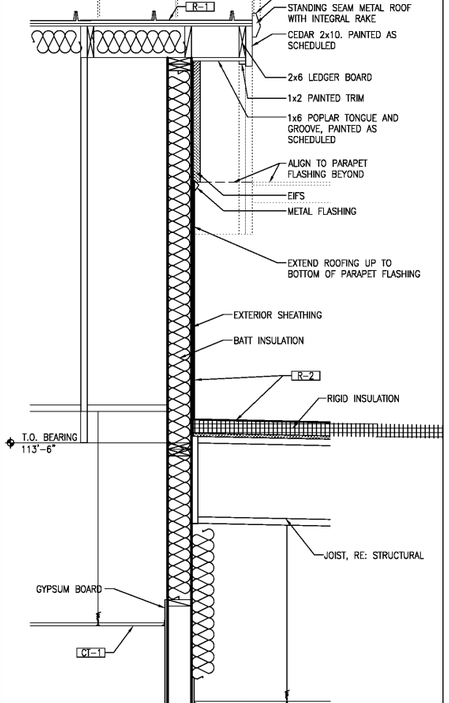

EIFS DETAIL 3/4"=1'-0" | 16

L|P
2138 N Cleveland Massillon Rd
Akron, Ohio 44333
t 330.659.3161
web lockmidgardners.com

L|P Architecture
USE OF DOCUMENTS: Drawings, specifications and other documents prepared by the Architect are instruments of the Architect's service and are for the use solely with respect to this Project. The Architect shall retain all common law, statutory and other reserved rights, including copyright.

IHOP

PAUL DAVID WAGNER REGISTERED NO. 6735 COMMONWEALTH OF KENTUCKY PROFESSIONAL ENGINEER
05/07/2019

PROJECT NO.:	
DRAWN BY:	L+P
CHECKED BY:	L+P
ISSUED DATE:	05.07.19

ISSUED REVISIONS:
1
2
3
4
5
6
7
8

3070 Highland Pte. Dr.
Owensboro, KY 42303

IHOP

Rise and Shine Prototype

Exterior Details

A3.6

Order Plans @ www.ihop-online.com