NOT USED
1 1/2"=1'-0" 1

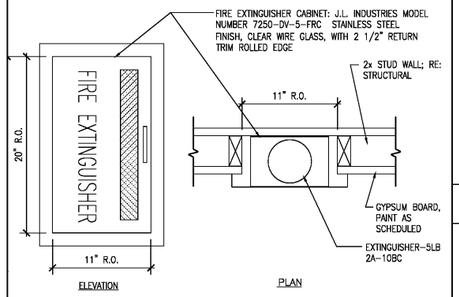

FIRE CABINET DETAIL
1 1/2"=1'-0" 2

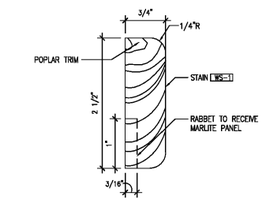

TRIM DETAIL
FULL SIZE 3

NOT USED
3"=1'-0" 4

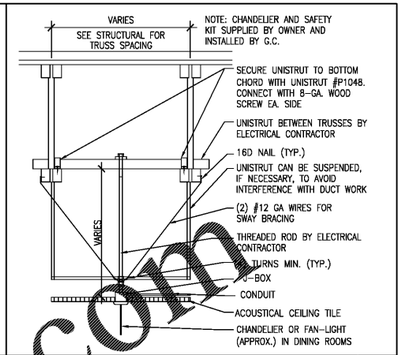

CHANDELIER/FAN SUPPORT DETAIL
1"=1'-0" 5

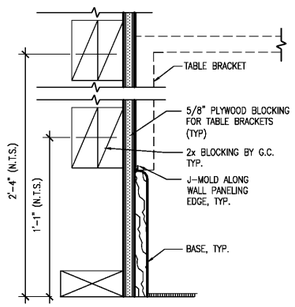

TABLE BRACKET SUPPORT
3"=1'-0" 6

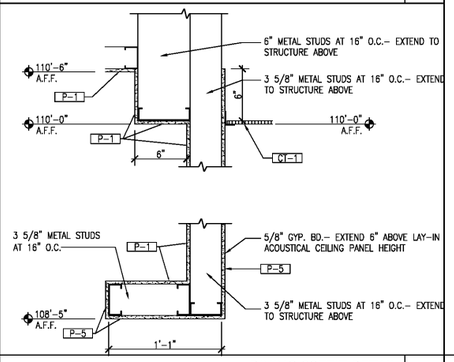

DINING SOFFIT DETAIL
1 1/2"=1'-0" 7

KITCHEN PASS-THROUGH DETAIL
3"=1'-0" 8

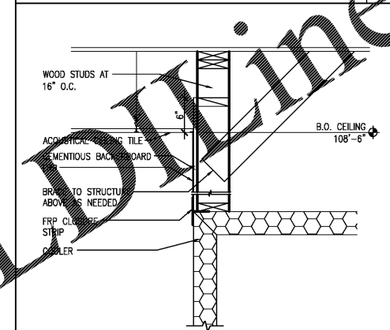

FRAMING AT COOLER/FREEZER
1"=1'-0" 9

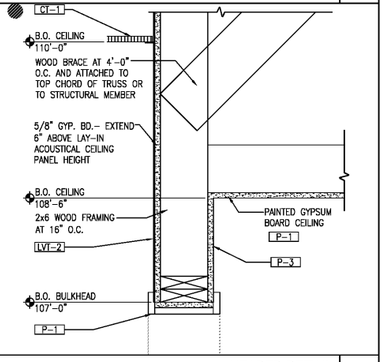

HEADER DETAIL
1 1/2"=1'-0" 10

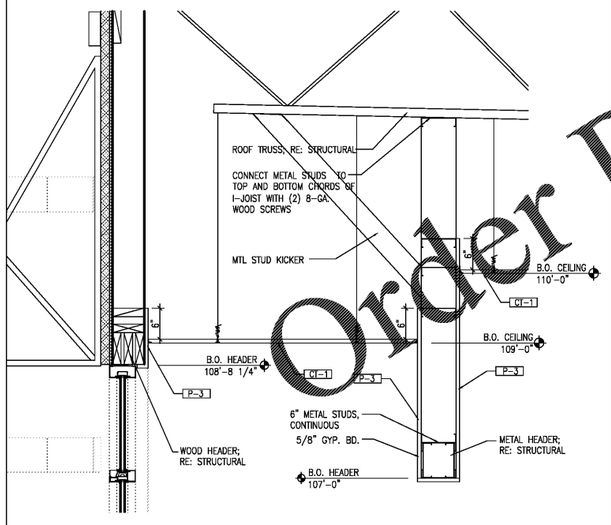

DINING SOFFIT DETAIL
1"=1'-0" 11

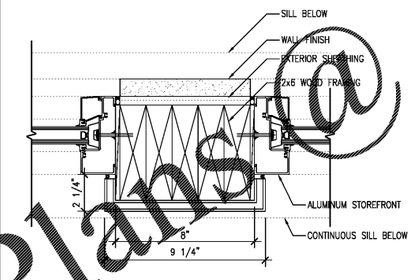

WINDOW PILASTER DETAIL
3"=1'-0" 12

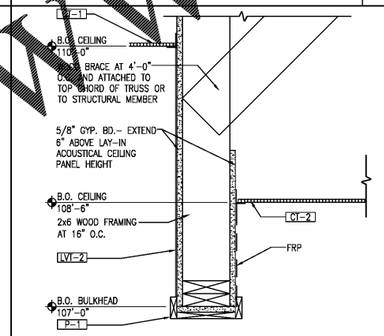

HEADER AT KITCHEN
1 1/2"=1'-0" 13

NOT USED
1"=1'-0" 14

NOT USED
1"=1'-0" 18

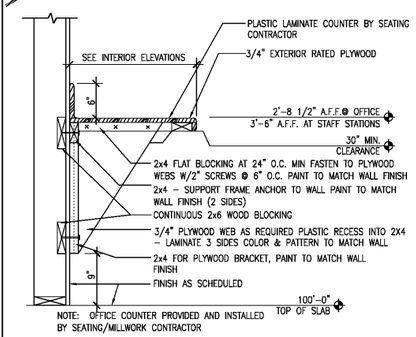

OFFICE & STAFF STATION COUNTER DETAIL
1"=1'-0" 15

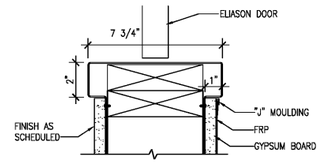

ELIASON JAM (HEAD SIM)
3"=1'-0" 16

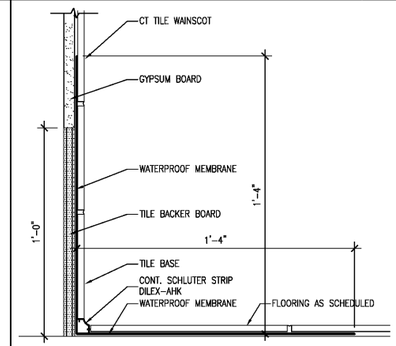

WATERPROOF MEMBRANE
3"=1'-0" 17

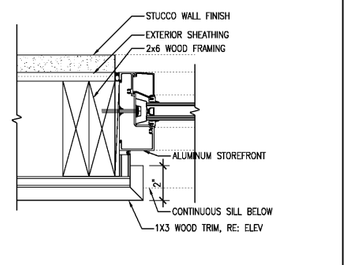

TRIM RETURN DETAIL
3"=1'-0" 19

Order Plans @ WWW.Dline.com

L|P
2138 N Cleveland Massillon Rd
Akron, Ohio 44333
t 330.659.9161
web hollandpartners.com

L|P Architecture

USE OF DOCUMENTS: Drawings, specifications and other documents prepared by the Architect are the property of the Architect's service and are for the use solely with respect to this Project. The Architect shall retain all common law, statutory and other reserved rights, including copyright.

IHOP

PAUL DAVID WARD REGISTERED NO. 6735 COMMONWEALTH OF KENTUCKY REGISTERED ARCHITECT
05/07/2019

PROJECT NO.:	
DRAWN BY:	L+P
CHECKED BY:	L+P
ISSUED DATE:	05.07.19

ISSUED REVISIONS:

3070 Highland Pte. Dr. Owensboro, KY 42303

IHOP

Rise and Shine Prototype

Interior Details

A3.7