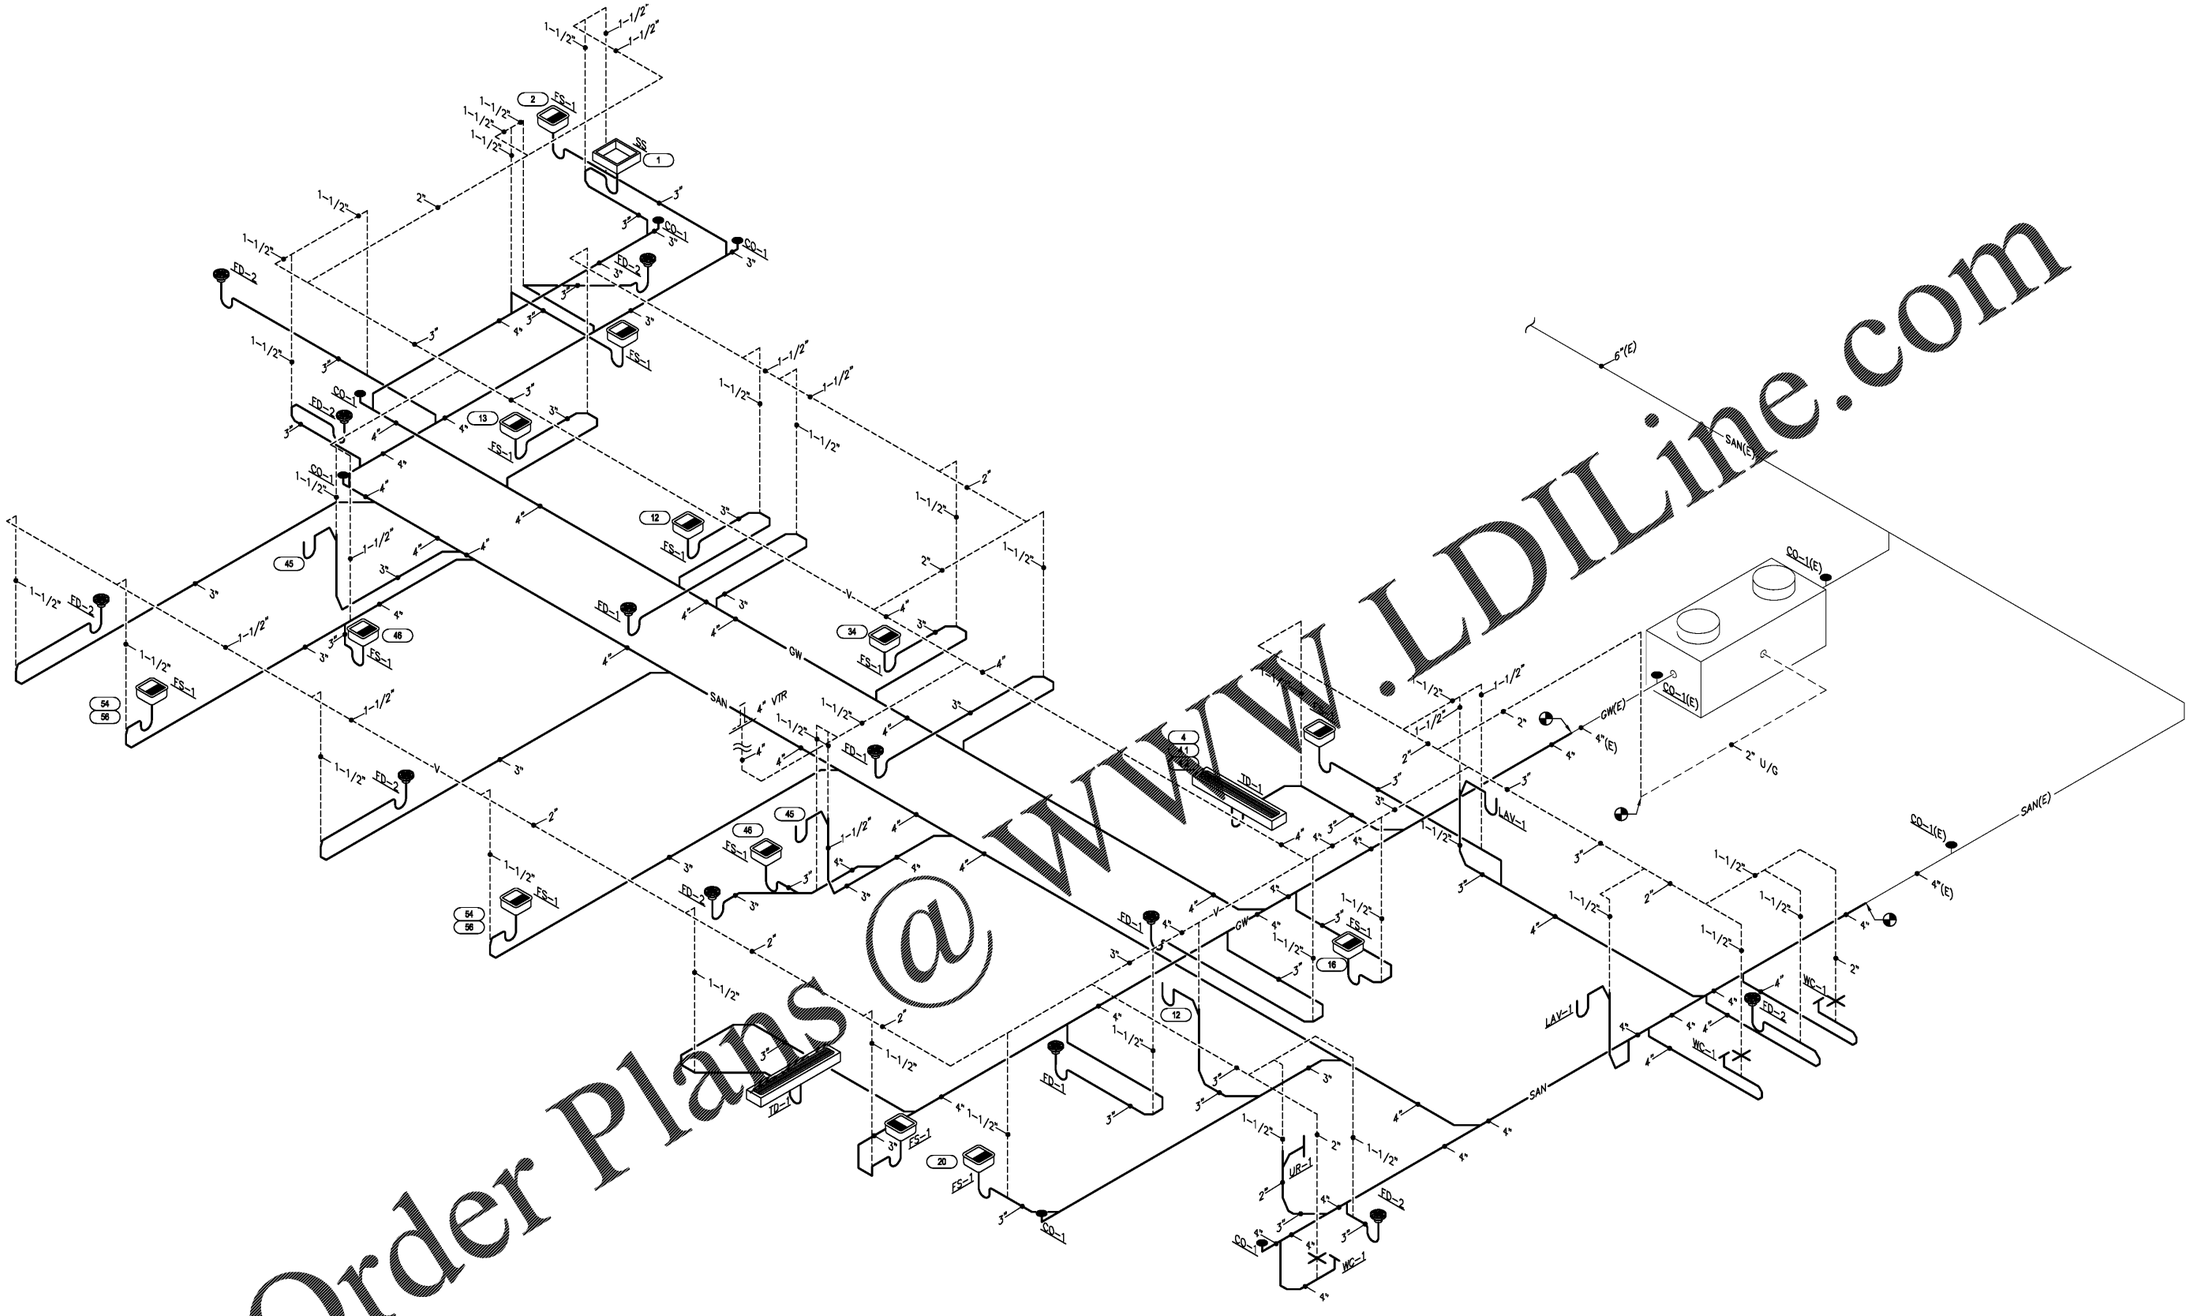

SANITARY PLUMBING ISOMETRIC
1/4" = 1'-0"

Order Plans @ WWW.LDILine.com

L|P
3530 N Cleveland Massillon Rd
Akron, Ohio 44333
t 330.659.3501
web hudsonlp.com

L|P Architecture

USE OF DOCUMENTS: The Architect, as architect of the Project, has provided these documents for the Owner's review and use in the execution of the Project. The Architect shall retain all common law, statutory and other reserved rights, including copyright.

IHOP

STATE OF KENTUCKY
GUY HICKS 29555
LICENSED PROFESSIONAL ENGINEER
5/7/19

PROJECT NO.:	
DRAWN BY:	TBA
CHECKED BY:	TBA
ISSUED DATE:	05.07.19

ISSUED REVISIONS:

3070 Highland Pte. Dr.
Owensboro, KY 42303

IHOP

Rise and Shine Prototype

PLUMBING WASTE ISOMETRIC DIAGRAM

P2.1

Thorson Baker Associates
CONSULTING ENGINEERS
3030 West Streetsboro Road
Richfield, Ohio 44286
(330) 659.6688 Ph.
(330) 659.6675 Fax