S. ARROWHEAD DRIVE
(R.O.W. VARIES)

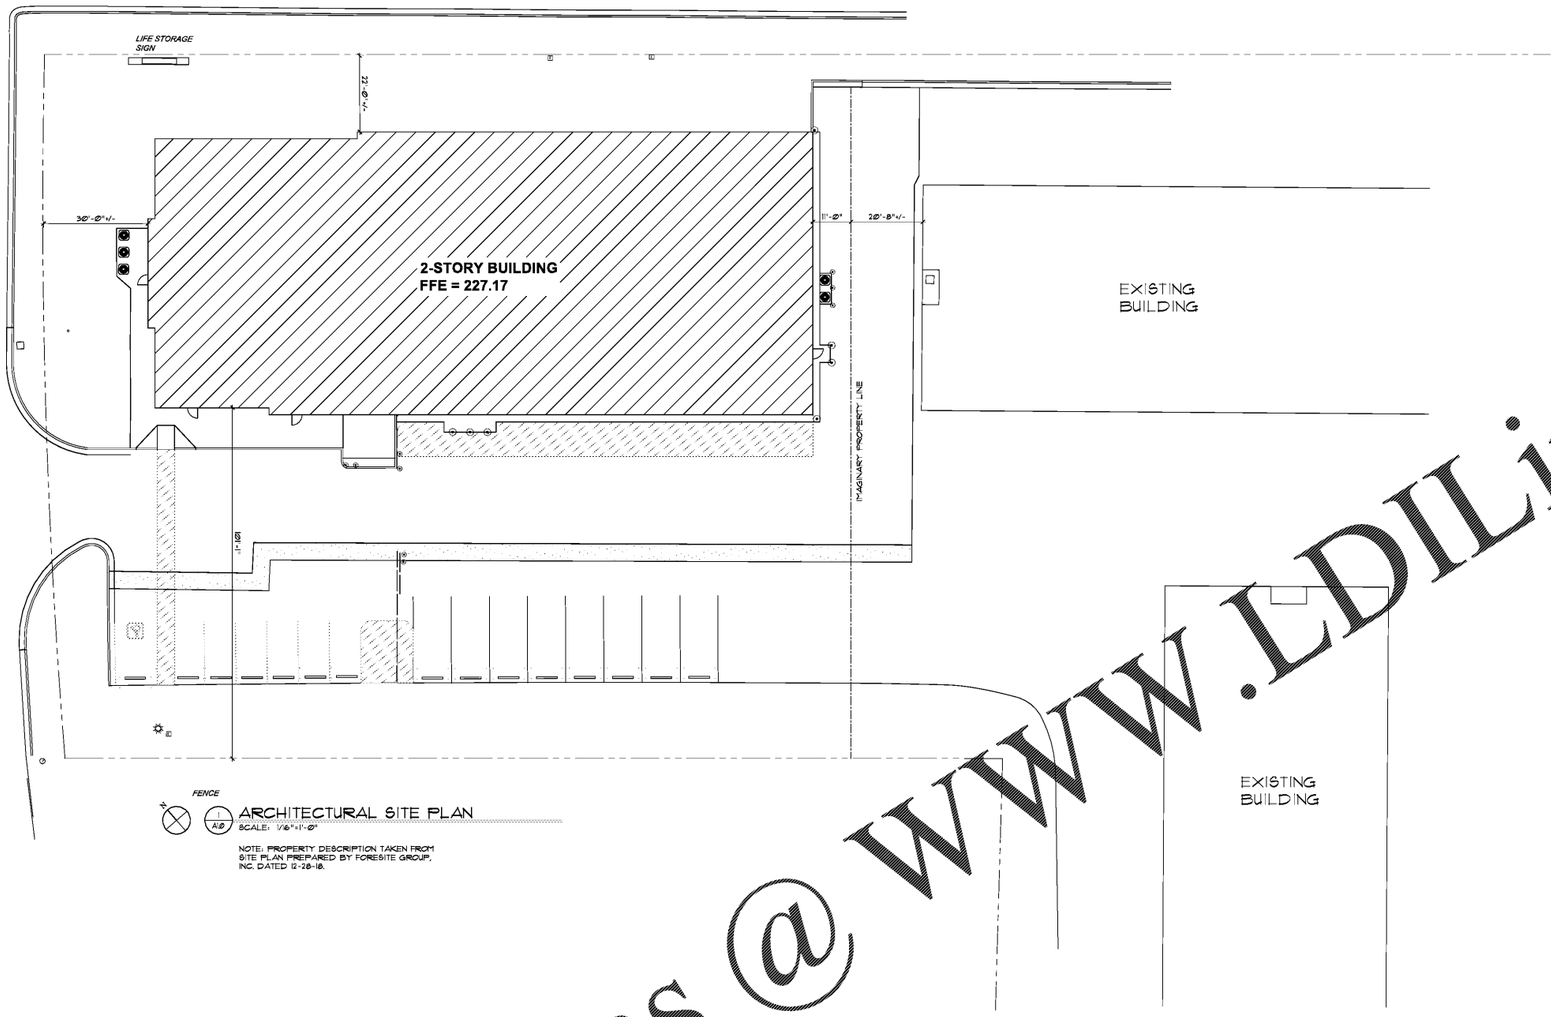

1 A1.0 ARCHITECTURAL SITE PLAN
SCALE: 1/16"=1'-0"

NOTE: PROPERTY DESCRIPTION TAKEN FROM SITE PLAN PREPARED BY FORESITE GROUP, INC. DATED 12-28-18.

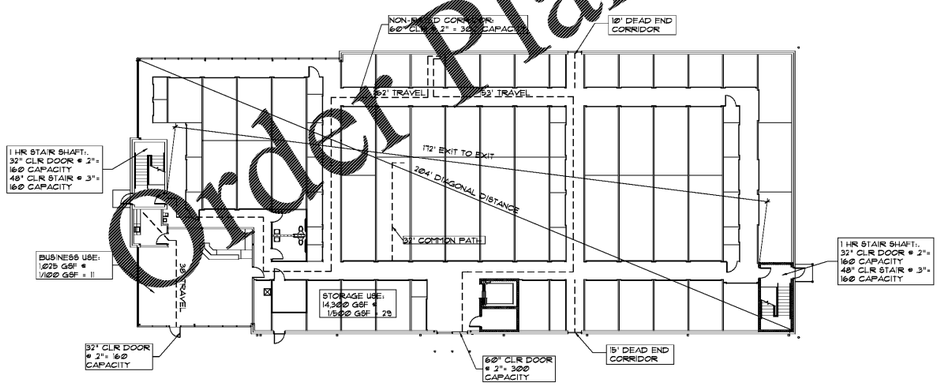

2 A1.0 FIRST FLOOR PLAN
SCALE: 1/16"=1'-0"

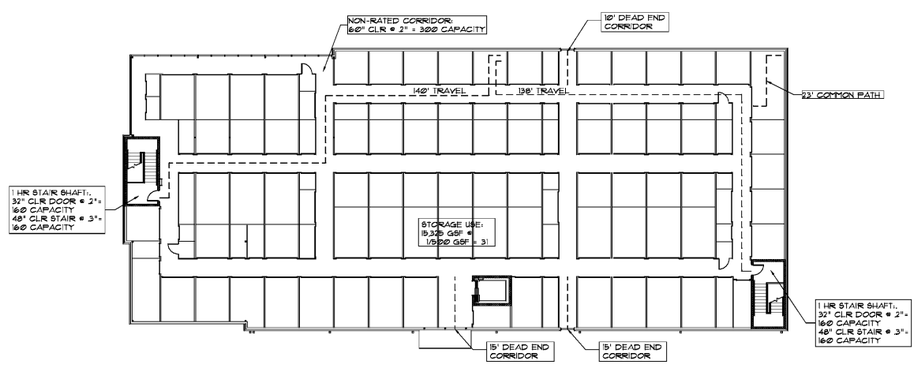

3 A1.0 SECOND FLOOR PLAN
SCALE: 1/16"=1'-0"

Order Plans @ WWW.LDILine.com

STATE OF ALABAMA
SCOTT O. STENARD
REGISTERED ARCHITECT
REGISTERED ARCHITECT

THESE DRAWINGS AND DESIGNS ARE THE PROPERTY OF STENARD ARCHITECTURE, INC. AND SHALL NOT BE REPRODUCED IN WHOLE OR PART, WITHOUT THE ARCHITECT'S PERMISSION. THEY WERE PREPARED FOR USE ON THIS SPECIFIC SITE AND ARE NOT SUITABLE FOR USE ON ANY OTHER SITE. ALL DIMENSIONS MUST BE FIELD VERIFIED BY THE CONTRACTOR AND THE ARCHITECT NOTIFIED OF ANY DISCREPANCIES BEFORE PROCEEDING WITH FABRICATION. DO NOT SCALE DRAWINGS.

Life Storage #357

115 S. Arrowhead Dr.
Montgomery, AL 36117

STENARD ARCHITECTURE INC
22 SOUTH CRYS N STREET
MONTGOMERY, AL 36104
(P) 334.263.2400
STENARDARCH.COM

ISSUE: FOR CONSTRUCTION
REVISIONS:

PROJECT NUMBER
201841
DATE
4-8-19

SHEET NUMBER
A1.0