EROSION AND SEDIMENT CONTROL LEGEND

CODE	PRACTICE	DETAIL	MAP SYMBOL
FIP	FABRIC DROP INLET PROTECTION		
BIP	BLOCK AND GRAVEL INLET PROTECTION		
OP	STORM DRAIN OUTLET PROTECTION		OP
MU	MULCHING		MU
PS	PERMANENT VEGETATION		PS
ECB	EROSION CONTROL BLANKET		ECB
SS	SILT SAVER	N/A	SS
	LIMITS OF DISTURBANCE	N/A	LOD
	SOIL DELINEATION LINE	N/A	
SB	SEDIMENT BARRIER		TYPE "A" SILT FENCE
W	WATTLE		W

SOIL TYPE

CaA	CAHABA FINE SANDY LOAM, LEVEL PHASE SOIL RATING B
CaB2	CAHABA FINE SANDY LOAM, ERODED, VERYGENTLY SLOPING PHASE SOIL RATING B

SITE DATA

TOTAL SITE AREA =	8.64	AC.
TOTAL DISTURBED AREA =	0.83	AC.

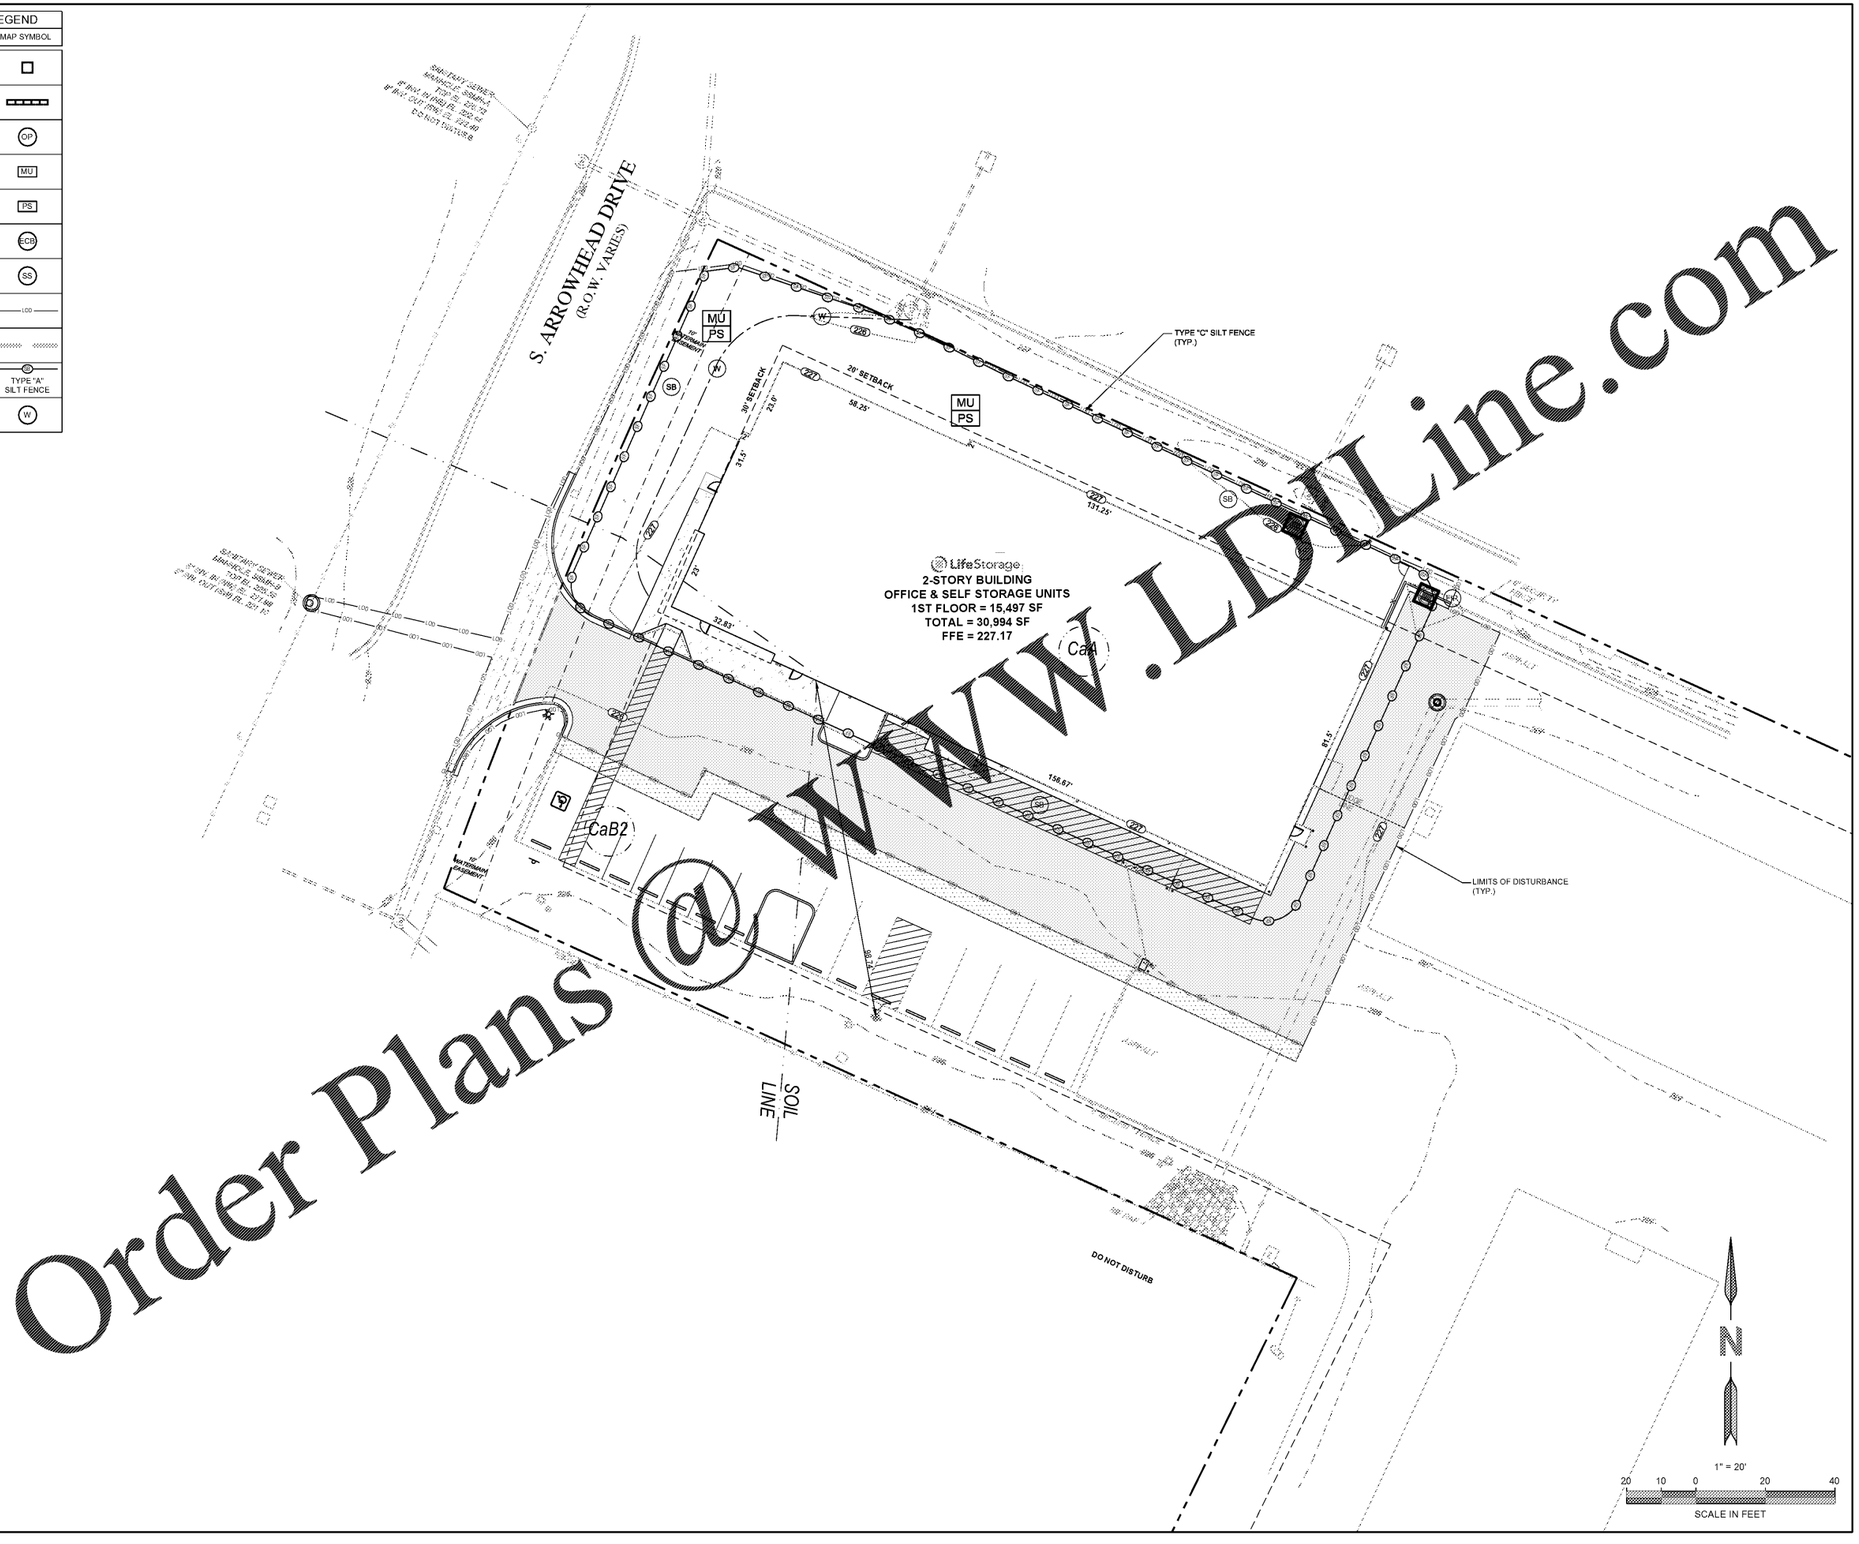

Order Plans @ WWW.LDLine.com

811 Know what's below Call before you dig

ENGINEER:
FORESITE group
Foresite Group, Inc.
2128 Moores Mill Rd.
Suite C
Auburn, AL 36830
o | 334.887.6064
f | 334.887.6024
w | www.fg-inc.net

DEVELOPER:
LifeStorage
LIFE STORAGE
6467 MAIN STREET
WILLIAMSVILLE, NY 14221
CONTACT: ROBERT FISHER

PROJECT:
LifeStorage
LIFE STORAGE #357
115 SOUTH ARROWHEAD DRIVE
MONTGOMERY, AL

SEAL:
ALABAMA LICENSED No. 24321 PROFESSIONAL ENGINEER THOMAS L. RODGERS II

REVISIONS	DATE
BID PLANS	04/22/2019

PROJECT MANAGER:	TLR
DRAWING BY:	JFG
JURISDICTION:	MONTGOMERY, AL
DATE:	04/29/2019
SCALE:	1" = 20'
TITLE:	

FINAL EROSION CONTROL PLAN

SHEET NUMBER:
C-4.1

COMMENTS: RELEASED FOR CONSTRUCTION

JOB/FILE NUMBER: 1208.002