* Low Profile Trellis / Pergola Design

** SEE ID-12.0 FOR PERGOLA SOFFIT DETAILS**
** SEE ID-12.1 FOR TRELLIS SOFFIT DETAILS**
** MOUNTING LOCATION OF PERGOLA SOFFIT TO BE CENTERED OVER TABLE - SEE DRAWING**
** ALL OUTLETS AT TABLES ARE ON CENTER OF TABLE POST. PLEASE VERIFY AGAINST CORE DRILL PLAN**
BOTTOM OF "A" PENDANT TO BE HUNG AT 78" AFF
BOTTOM OF "B" PENDANTS TO BE HUNG PER CALLOUTS ON ID-12.0
** ALL GENERAL LIGHTING TO BE COORDINATED BY GC WITH ARCHITECT OF RECORD TO MEET REQUIRED LIGHTING LEVELS**

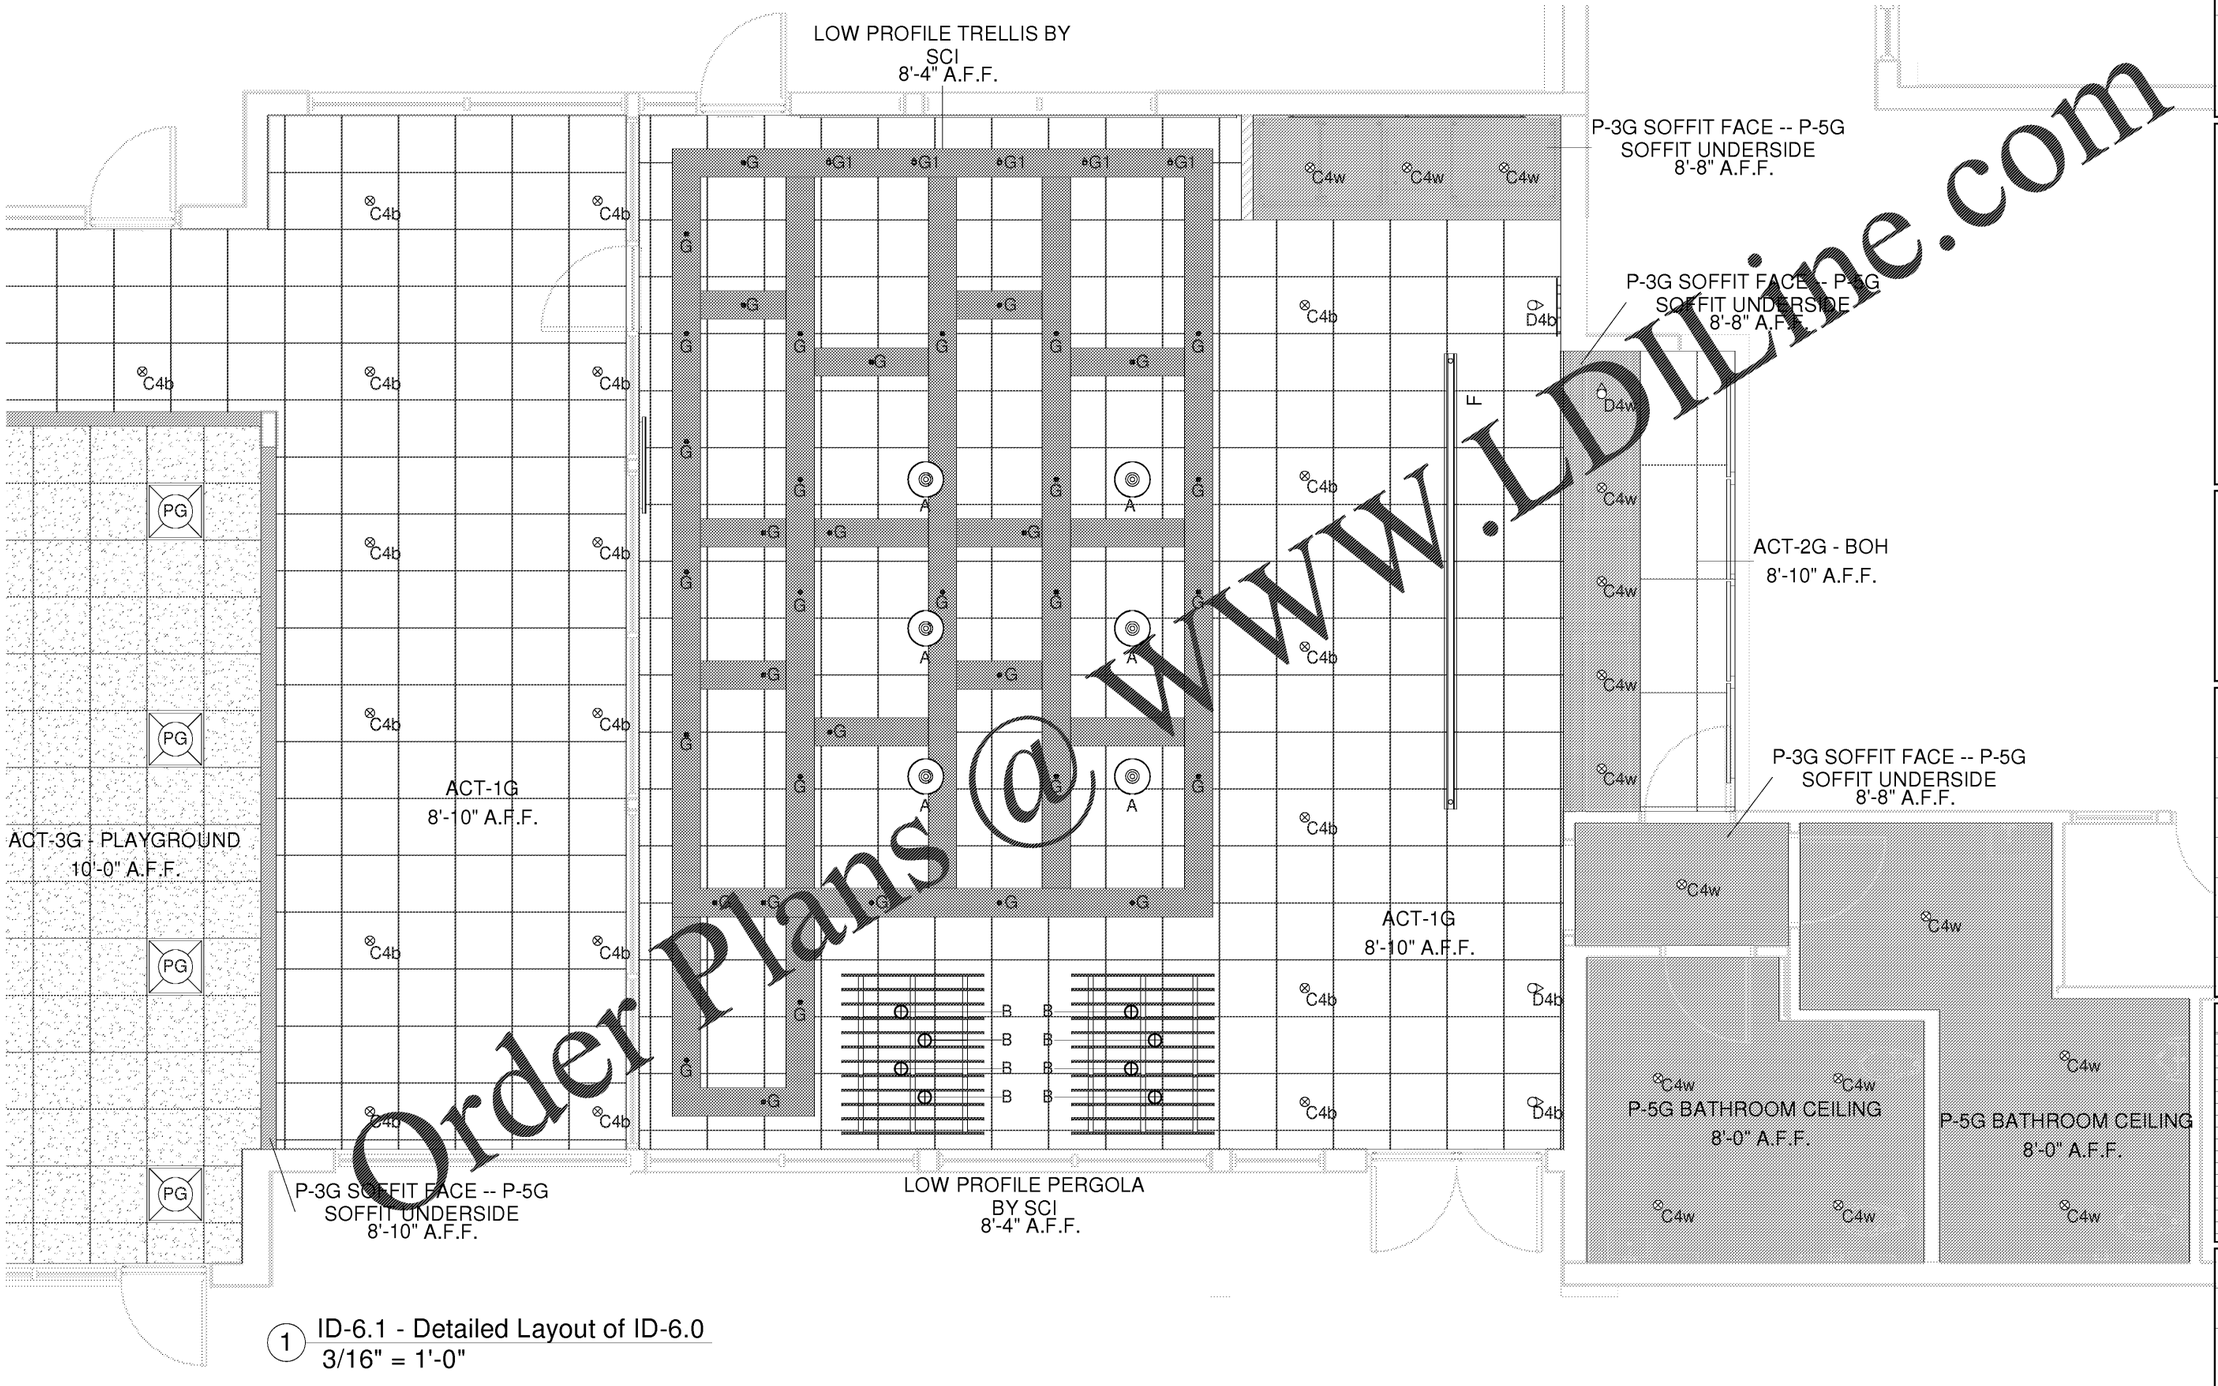

1 ID-6.1 - Detailed Layout of ID-6.0
3/16" = 1'-0"

Order Plans @ WWW.LDLine.com

SEATING Concepts
125 Connell Ave
Rockdale, IL 60436
www.seating-concepts.com
T: 815.730.7980
F: 815.730.7969

This drawing contains proprietary information by Seating Concepts. Unauthorized use or reproduction is prohibited without expressed written consent of Seating Concepts.

Project Contacts:

Please contact one of the following Seating Concepts team members to address any concerns you may have:

Customer Service: 815.730.7980	
Ken Hibben - Manager	x 2253
Cheri Salamon	x 2224
Lorna Cullison	x 2246
Krista Bagley	x 2219
Interior Design: 815.730.7980	
Samantha Uthe - Manager	x 2251
Rita Gear	x 2235
Deborah Paulik	x 2262
Tyler Rodgers	x 2211

BURGER KING

PROJECT: Garden Grill
LOCATION: Snellville, GA
ADDRESS: 3580 Centerville Hwy
STORE #: 14210
DESIGNER: Tyler Rodgers
CSR: --
SALES MANAGER: Jeff Allison

START DATE: 3-5-19

REVISION HISTORY

DATE	#	DESCRIPTION	XY
04-19-19	1	revise floor tile per BKC	TR

SHEET TITLE: Detailed Layout of ID-6.0

ID-6.1

11 x 17 SIZE FORMAT