* Low Profile Trellis / Pergola Design

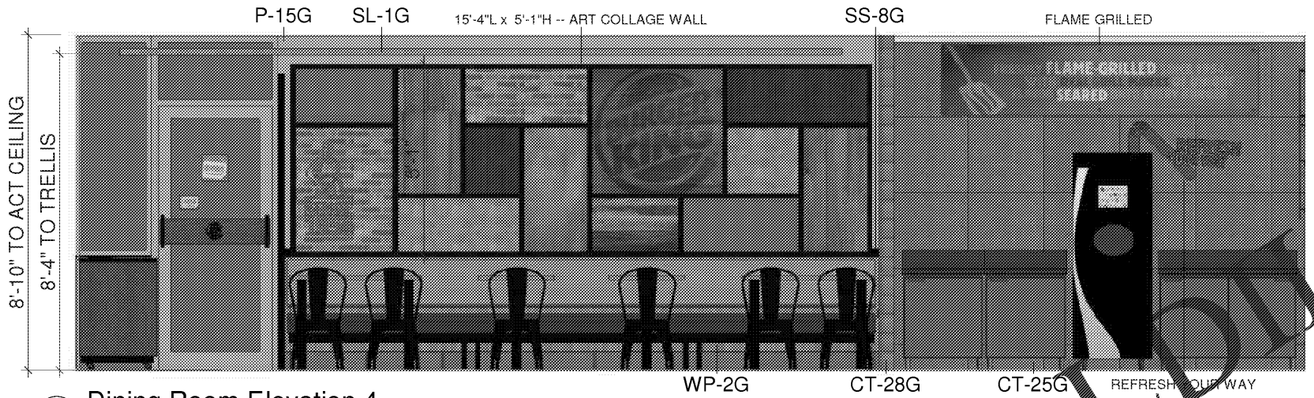

1 Dining Room Elevation 4
1/4" = 1'-0"

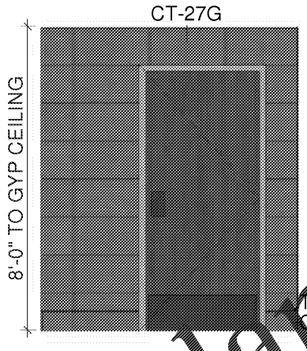

2 Typ Restroom Door Wall Elev.
1/4" = 1'-0"

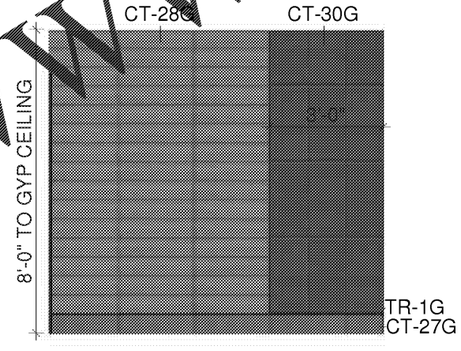

3 Typ Restroom Sink Wall Elev.
1/4" = 1'-0"

TYPICAL RESTROOM TILE ELEVATIONS. NO BASE TILE. TILE IS INSTALLED TO THE FLOOR.

G.C. TO COORDINATE LOCATION AND MOUNTING HEIGHT OF BABY CHANGING STATION WITH ARCHITECT

BKC RECCOMMENDS USE OF RECESSED CHANGING STATION DUE TO RESTROOM SIZE

Order Plans @ WWW.LDLine.com

SEATING Concepts
125 Connell Ave
Rockdale, IL 60436
www.seating-concepts.com
T: 815.730.7980
F: 815.730.7969

This drawing contains proprietary information by Seating Concepts. Unauthorized use or reproduction is prohibited without expressed written consent of Seating Concepts.

Project Contacts:

Please contact one of the following Seating Concepts team members to address any concerns you may have:

Customer Service: 815.730.7980
Ken Hibben - Manager x 2253
Cheri Salamon x 2224
Lorna Cullison x 2246
Krista Bagley x 2219

Interior Design: 815.730.7980
Samantha Uthe - Manager x 2251
Rita Gear x 2235
Deborah Paulik x 2262
Tyler Rodgers x 2211

PROJECT: Garden Grill
LOCATION: Snellville, GA
ADDRESS: 3580 Centerville Hwy
STORE #: 14210
DESIGNER: Tyler Rodgers
CSR: --
SALES MANAGER: Jeff Allison

START DATE: 3-5-19

REVISION HISTORY

DATE	#	DESCRIPTION	XY
04-19-19	1	revise floor tile per BKC	TR

SHEET TITLE: Interior Elevations

ID-7.1

11 x 17 SIZE FORMAT