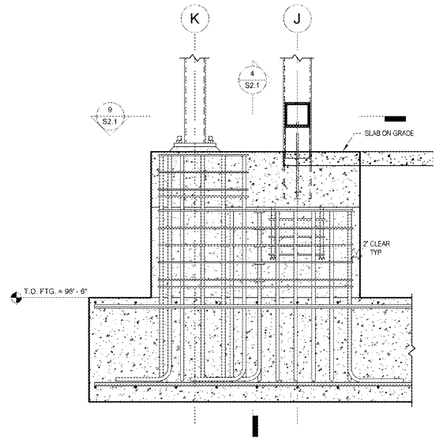

10 SECTION AT P7 PIER
S2.1 3/4" = 1'-0"

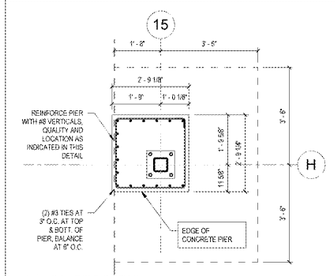

7 P6 - PIER DETAIL
S2.1 1/2" = 1'-0"

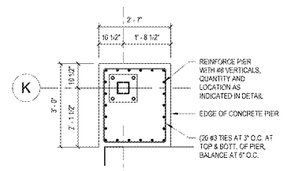

5 P4 - PIER DETAIL
S2.1 1/2" = 1'-0"

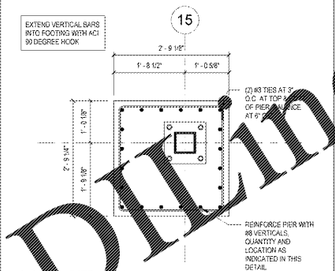

6 PIER DETAIL
S2.1 3/4" = 1'-0"

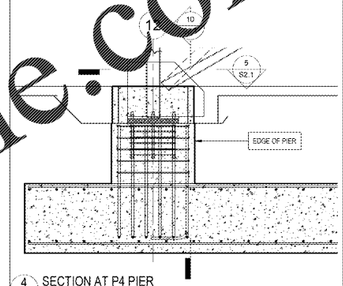

4 SECTION AT P4 PIER
S2.1 1/2" = 1'-0"

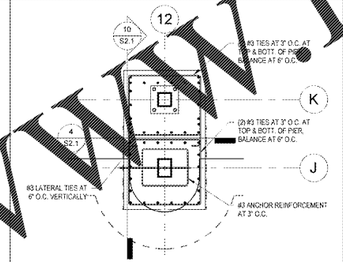

9 P7 - PIER DETAIL
S2.1 1/2" = 1'-0"

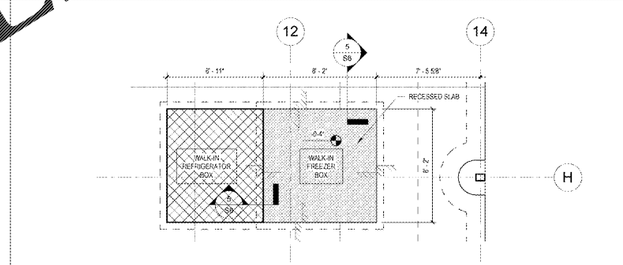

3 ENLARGED FDN. PLAN AT WALK-IN BOX
S2.1 1/4" = 1'-0"

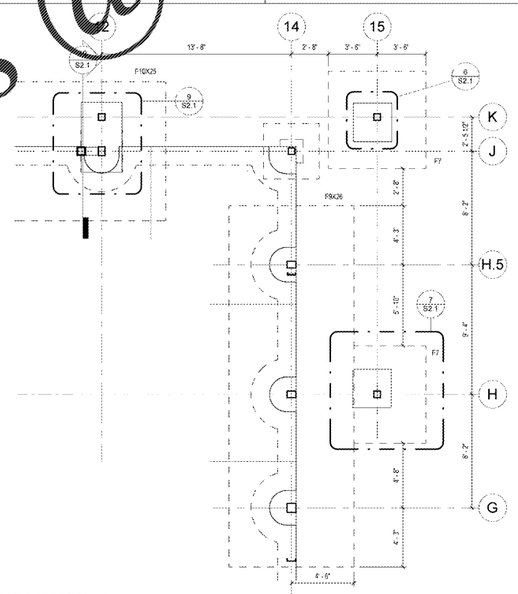

88 ENLARGED PLAN
S2.1 1/4" = 1'-0"

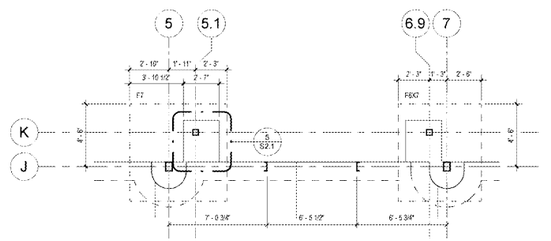

2 ENLARGED FDN. PLAN AT BACK ENTRANCE
S2.1 1/4" = 1'-0"

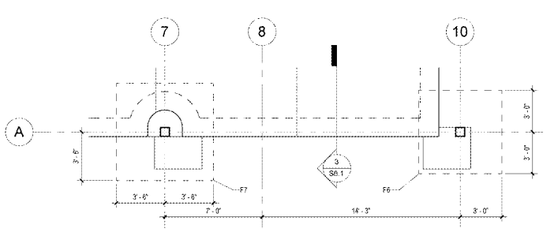

1 ENLARGED PLAN
S2.1 1/4" = 1'-0"

Order Plans @ WWW.LDLine.com

Cuhaci & Peterson
Architects Engineers Planners
Partial Corporate Certificate # AA C 000826
1925 Pinegrove Avenue, Orlando, FL 32814
Ph. 407-661-9160 Fax 407-661-9161 www.c-p.com

CLIENT NAME
WAWA
260 WEST BALTIMORE PIKE
WAWA, PENNSYLVANIA 19063

PROJECT NAME
WAWA F85FB 2019.01 STORE #5357-DOR
NW 87TH AVE. & NW 33RD ST.
DORAL, FLORIDA

SHEET TITLE
ENLARGED FOUNDATION & SLAB PLANS

Revision Schedule

No.	Description	Date
1	PERMIT SET	08/01/2019
A	REV. 2019.01	09/09/2019
	BID SET	05/06/2019

PROJECT NO. 2171038
DATE 08.03.2018
DRAWN STAFF
CHECKED STAFF

S2.1