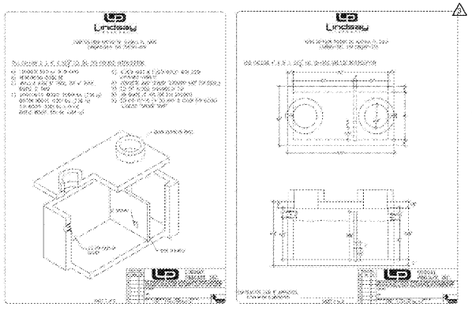

LINDSAY PRECAST - 750 GALLON GREASE INTERCEPTOR
NOT TO SCALE

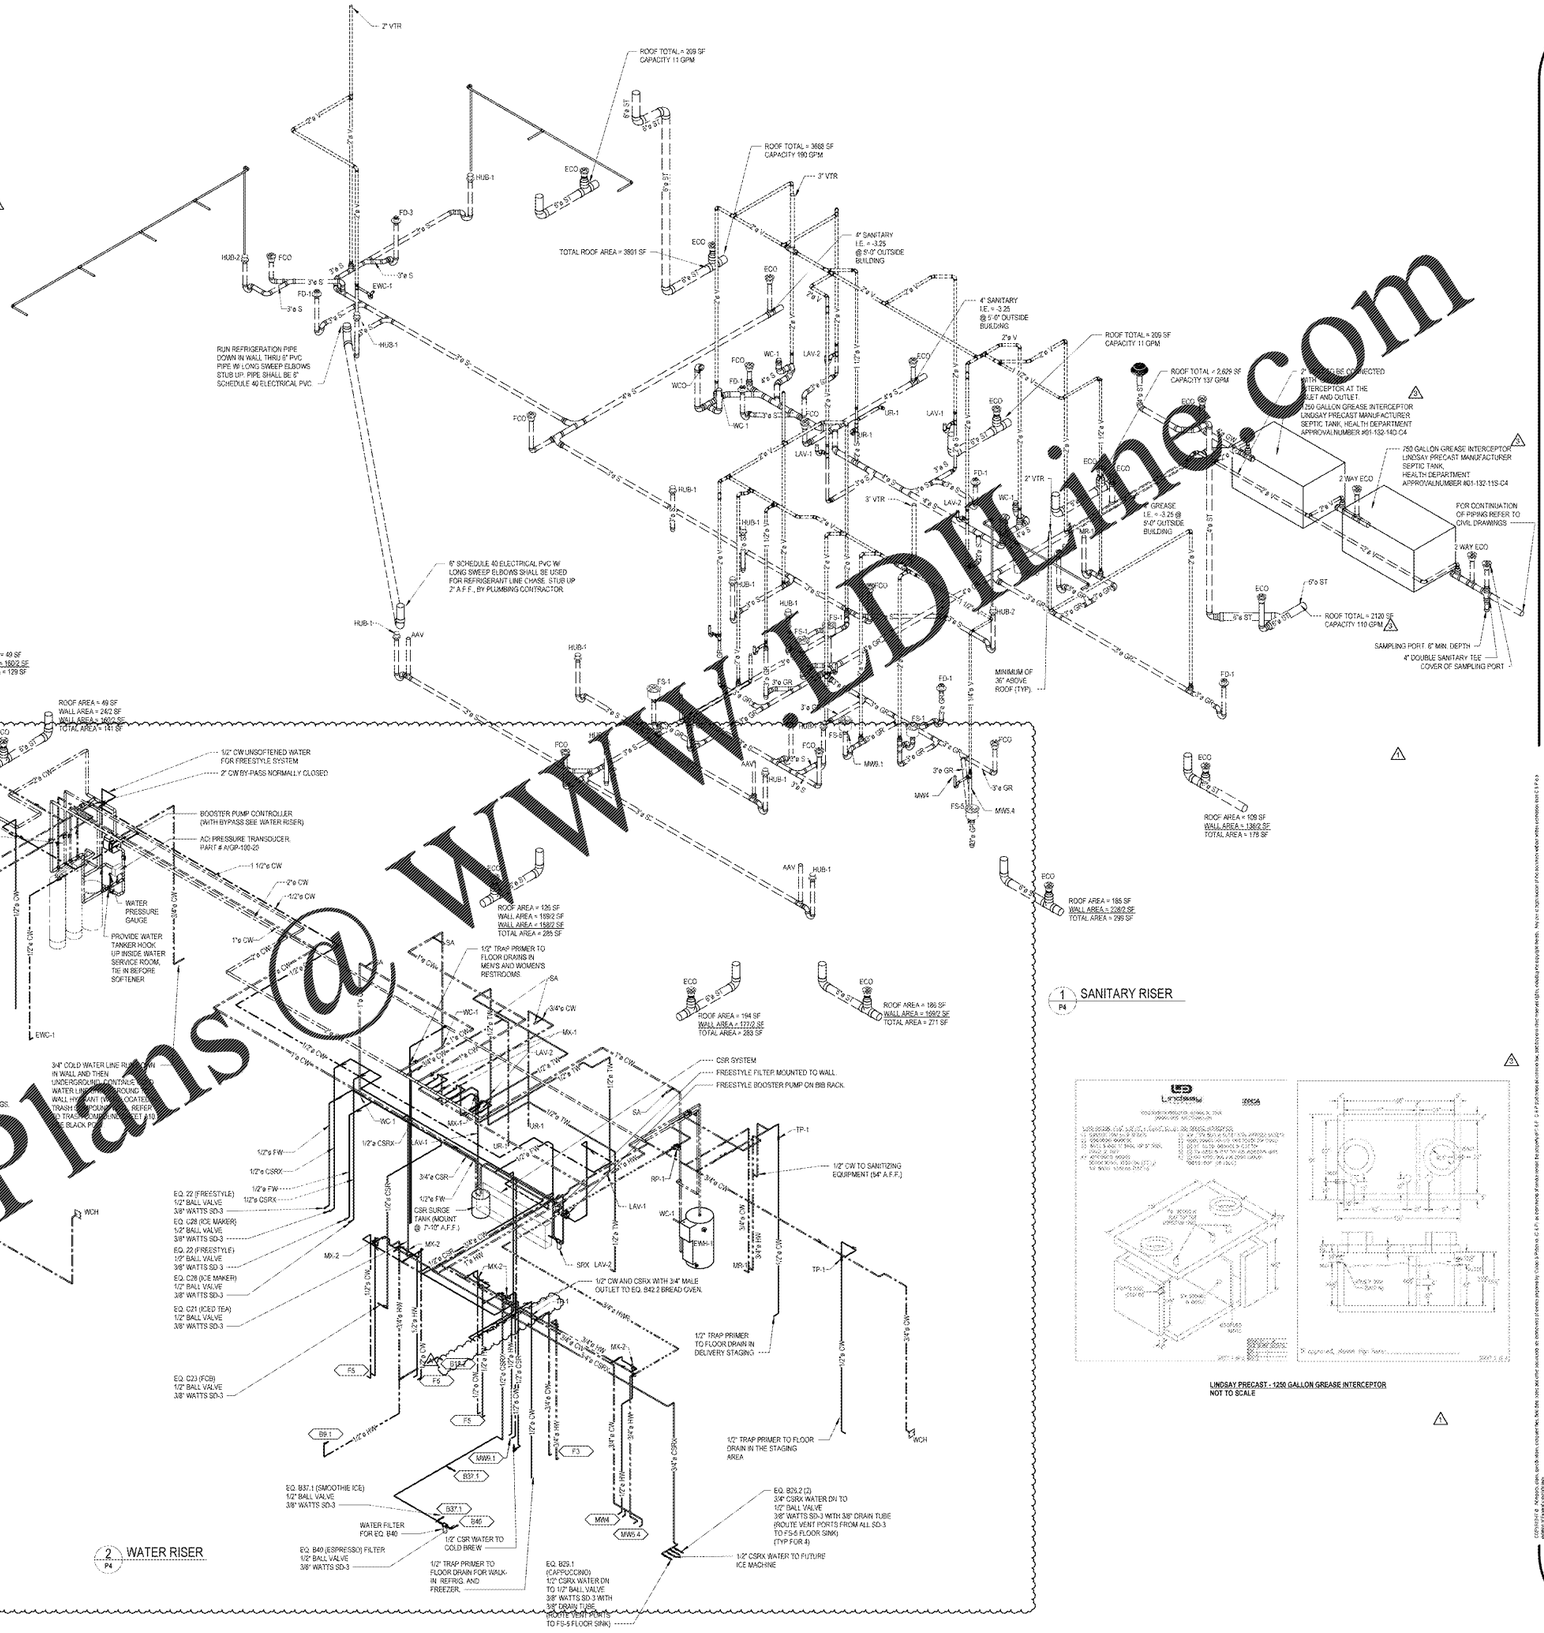

LINDSAY PRECAST - 1250 GALLON GREASE INTERCEPTOR
NOT TO SCALE

Order Plans @ WWW.DRline.com

Cidaci & Peterson
Architects Engineers Planners
1925 Prospect Ave.
Orlando, FL 32814
P (407) 661-9100
F (407) 661-9101
www.c-p.com

CLIENT NAME
WAWA
260 WEST BALTIMORE PIKE
WAWA, PENNSYLVANIA 19063

PROJECT NAME
WAWA F85FB 2019.01 STORE #5357-DOR
NW 87TH AVE. & NW 33RD ST.
DORAL, FLORIDA

SHEET TITLE
RISER DIAGRAMS

Revision Schedule		
No.	Description	Date
1	PERMIT SET	06/05/2019
2	PERMIT COMMENTS	10/01/2019
3	PERMIT COMMENTS	01/10/2019
4	PERMIT RESUBMITTAL	04/01/2019
A	PERMIT RESUBMITTAL	04/30/2019
B	BID SET	05/06/2019

PROJECT NO. 217108
DATE 08-30-2018
DRAWN DJS
CHECKED JJG

P4