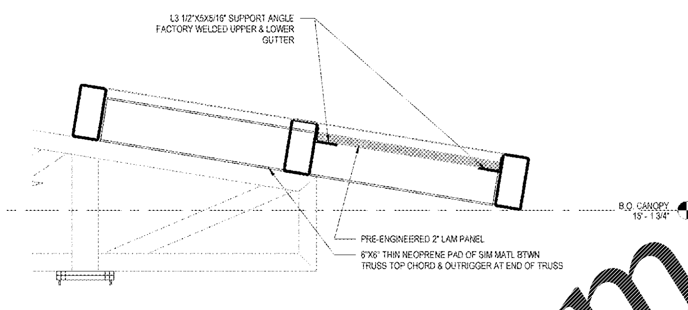

2 ENLARGED VIEW
CS3 3/4" = 1'-0"

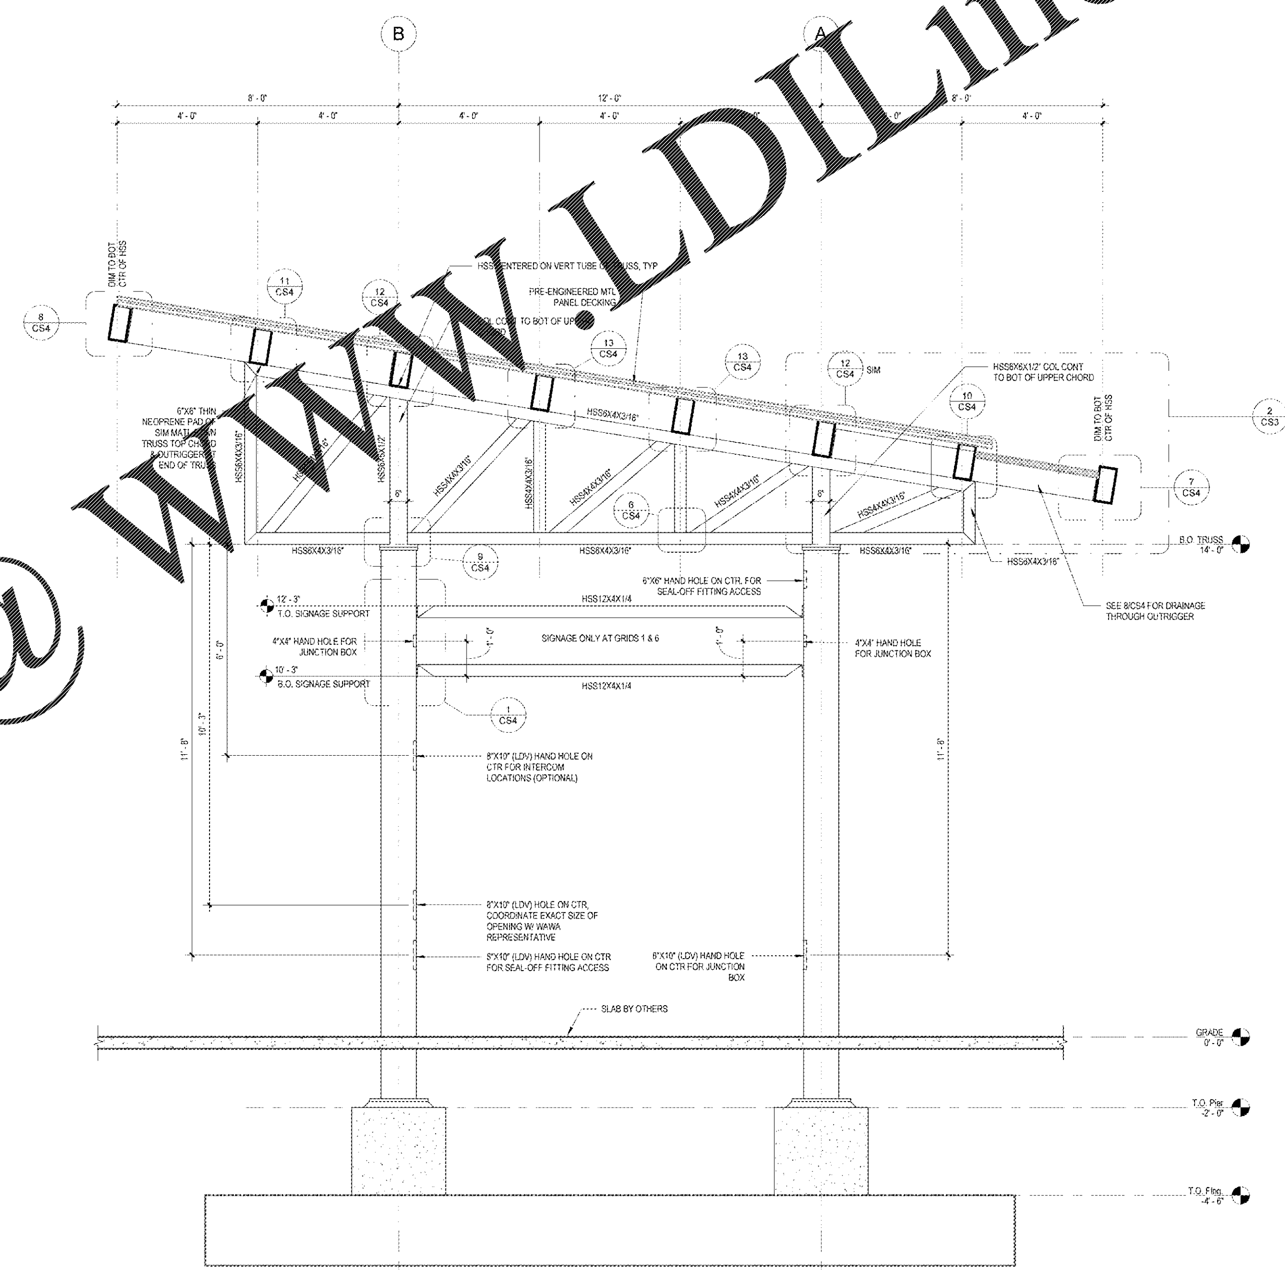

1 SECTION
CS3 1/2" = 1'-0"

Order Plans @ WWW.LDILine.com

Cuhaci & Peterson
Architects Engineers Planners
Florida Corporate Certificate #AA C000926
1925 Prospect Avenue Orlando, FL 32814
Ph. 407-661-9100 Fax 407-661-9101 www.c-p.com

CLIENT NAME
WAWA
260 WEST BALTIMORE PIKE
WAWA, PENNSYLVANIA 19063

PROJECT NAME
WAWA STRAIGHT 6 GAS CANOPY 2019.01 STORE #5357-DOR
NW 87TH AVE. & NW 33RD ST.
DORAL, FLORIDA

SHEET TITLE
SECTIONS

Revision Schedule

No.	Description	Date
	PERMIT SET	08/10/2018
	PRE-BID REVIEW	04/17/2019
	BID SET	05/09/2019

PROJECT NO.	2171008
DATE	08-03-2018
DRAWN	STAFF
CHECKED	STAFF

CS3