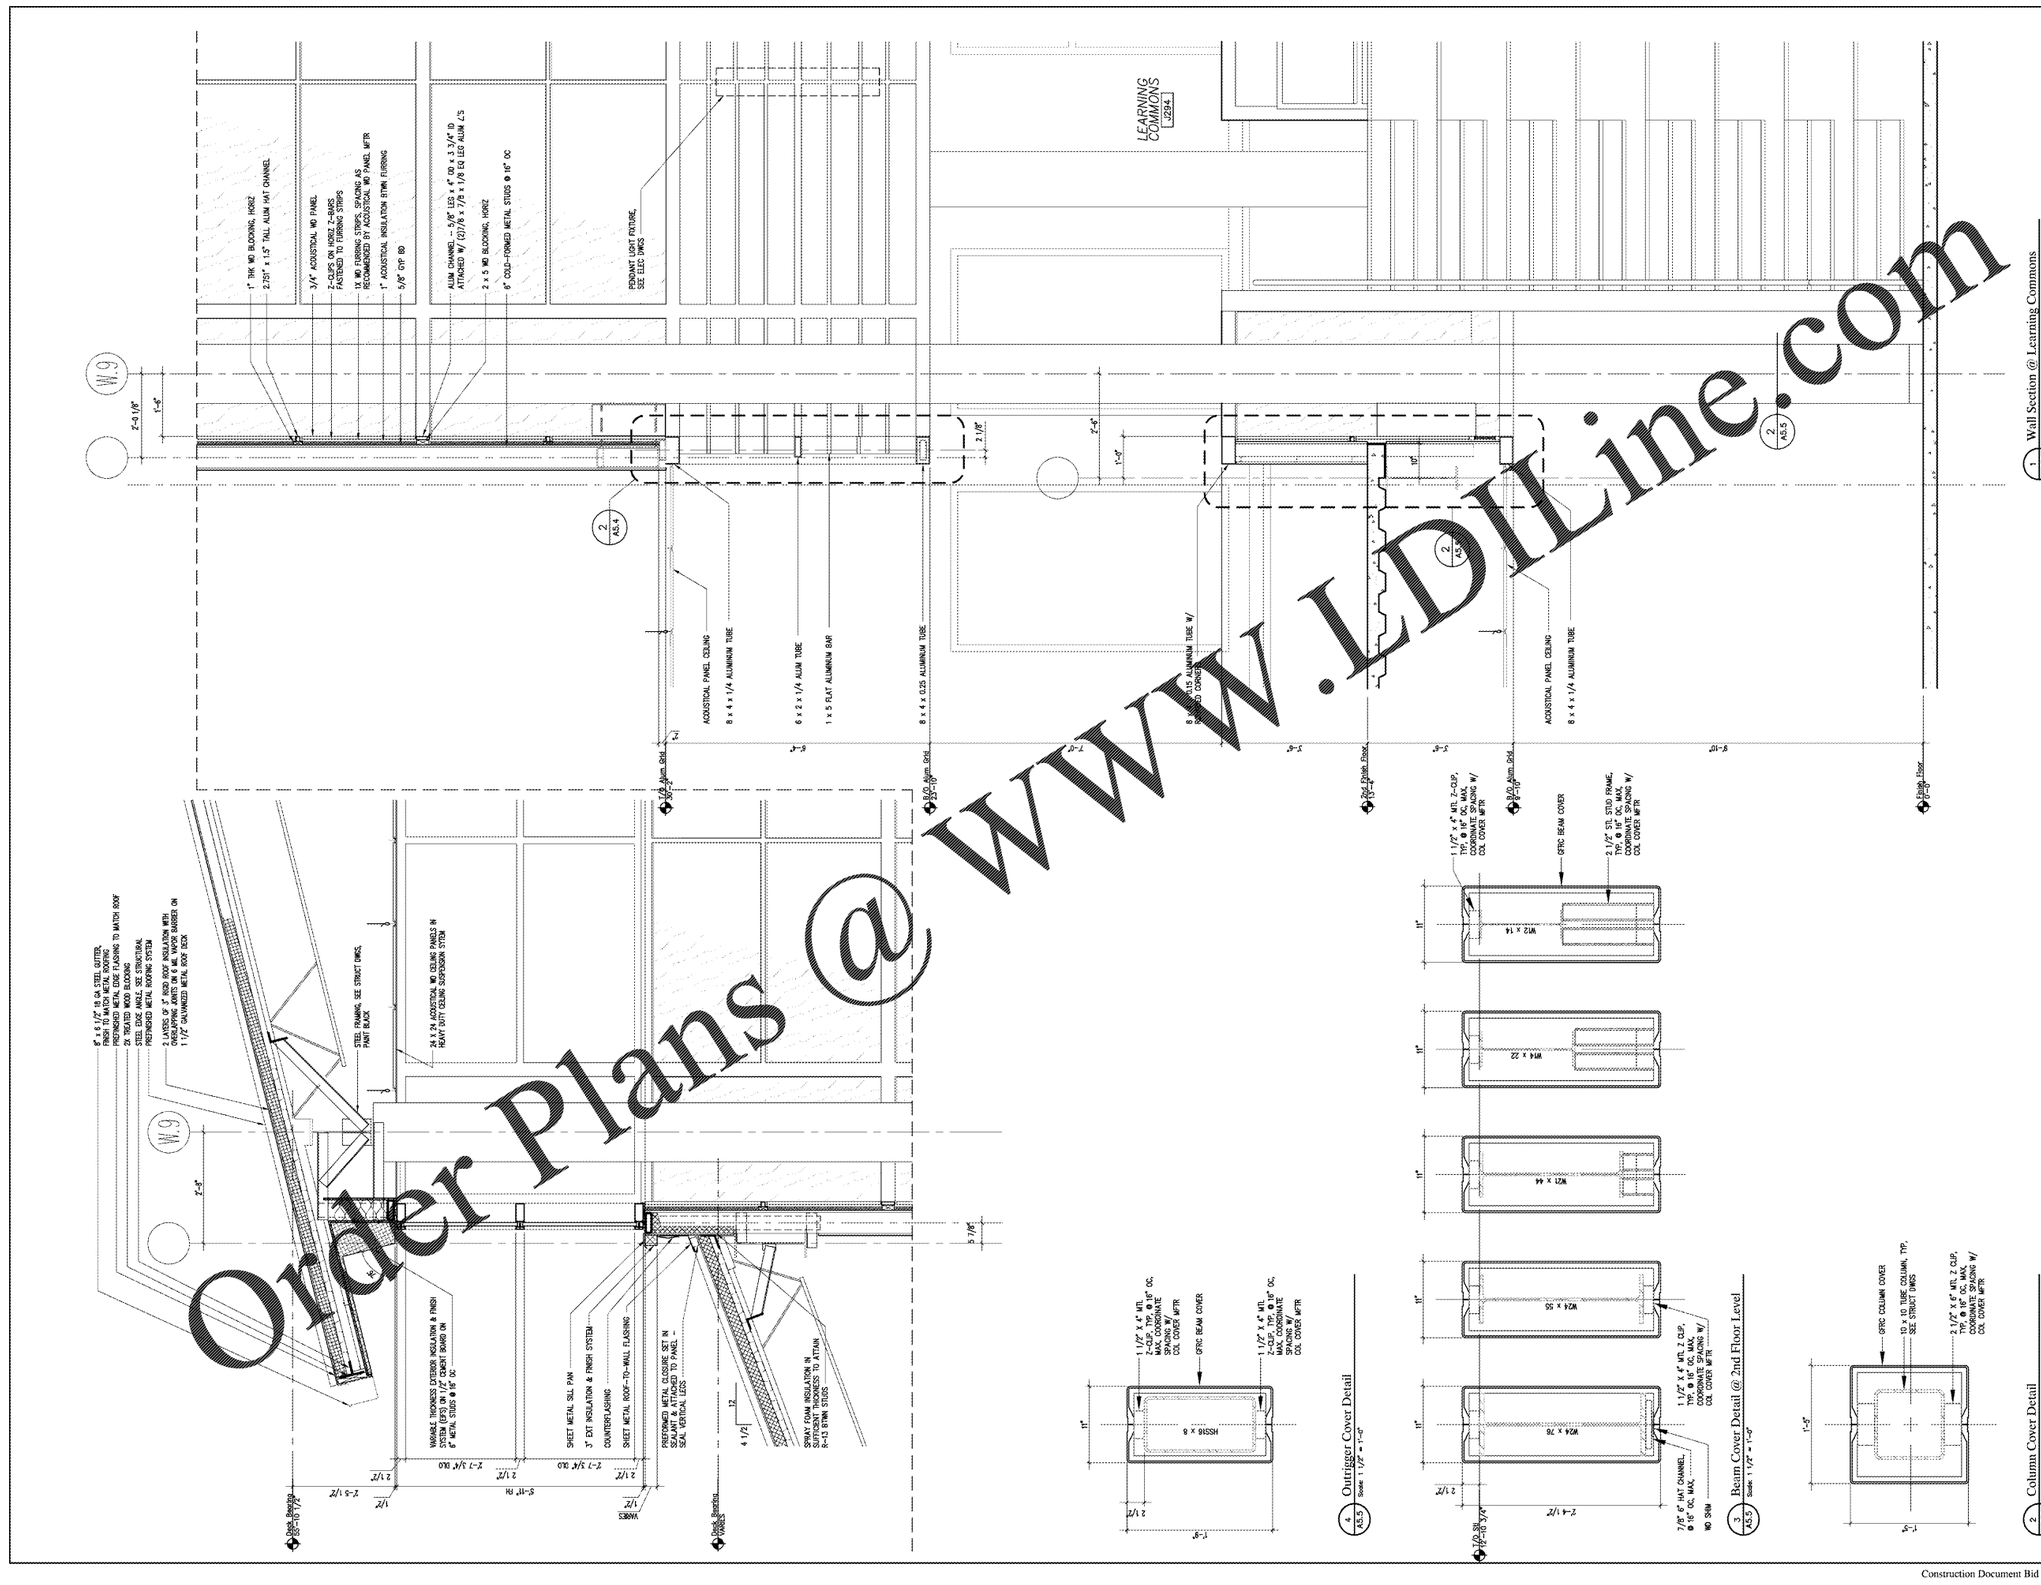

Order Plans @ WWW.LDLine.com

cra
222 cloister court
chapel hill, nc 27514
919.401.8586
www.cra-oe.com

CRA ASSOCIATES, INC.
CERT. NO. 72
NORTH CAROLINA
CHAPEL HILL, N.C.

KENNETH P. REDMOND
6565
REGISTERED ARCHITECT
NORTH CAROLINA
CHAPEL HILL, N.C.
4/25/2019

Cedar Ridge High School Classroom Addition
Orange County Schools

1125 New Grady Brown School Road
Hillsborough, North Carolina

no. revisions

The use of these plans and specifications shall be restricted to the original site for which they were prepared and publication thereof is expressly limited to such use. Reuse, reproduction or publication by any method, in whole or in part, is prohibited. Title to the plans and specifications remain in the architect without prejudice. It is to be understood that upon the first contract, the ownership of these plans and specifications shall constitute prima facie evidence of the acceptance of these restrictions.

drawn checked
dmf

Wall Sections

sheet
A5.5

project no. 1716

date 4/25/19