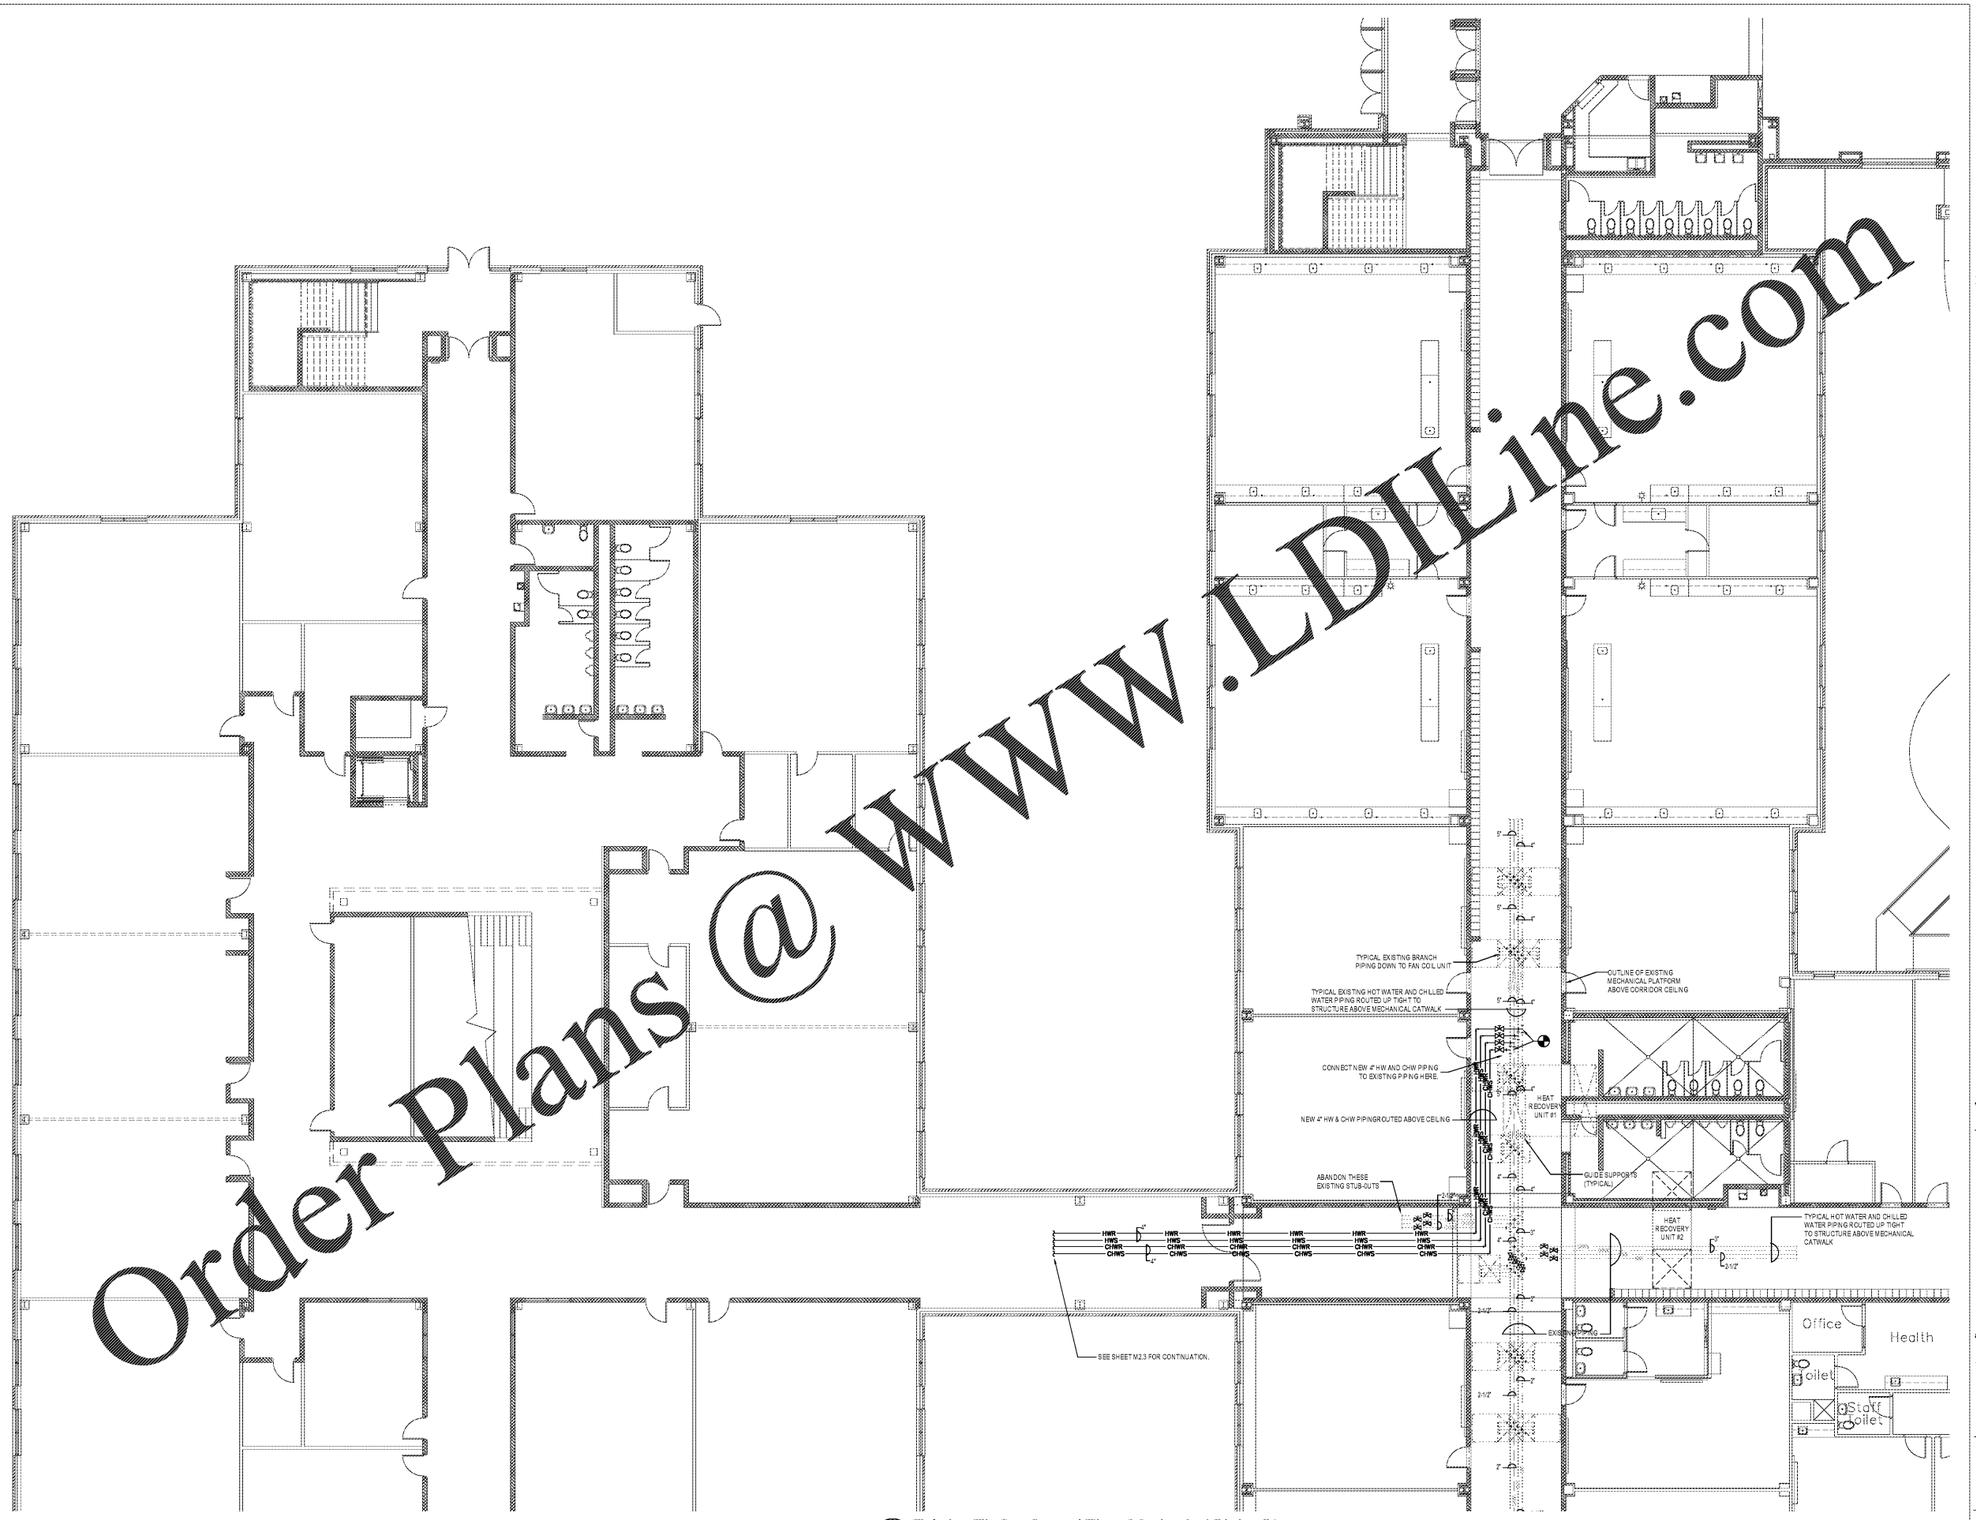

Existing Tie In - Second Floor Mechanical Piping Plan

Scale: 1/8" = 1'-0"

Order Plans @ WWW.LDILine.com

cra

222 cloister court
chapel hill, nc 27514
919.401.8586
www.cra-ae.com

RN&M ENGINEERS
Reece, Noland & McElrath, Inc.
94 Main Street
Canton, North Carolina 28716

Cedar Ridge High School
Classroom Addition
Orange County Schools
1125 New Grady Brown School Road
Hillsborough, North Carolina

no.	revisions

drawn	checked
DJM	MRM

Existing Tie In Mechanical Piping Plan

sheet

M3.1

project no. 1716

date 4/25/19

Construction Document Bid Set

THIS DRAWING IS NOT TO BE SCALED FOR CONSTRUCTION PURPOSES. THE SCALE WHEN INDICATED IS FOR GENERAL REFERENCE ONLY.