BUILDING SHEATHING NOTES

1. WALL SHEATHING: 1/2" APA RATED PLYWOOD OR ORIENTED STRAND BOARD (OSB) EXCEPT WHERE OTHERWISE NOTED.
2. ROOF SHEATHING AT SLOPED ROOF: 1/2" T&G APA RATED PLYWOOD OR ORIENTED STRAND BOARD (OSB) EXCEPT WHERE OTHERWISE NOTED.

VERIFY THICKNESSES WITH SECTION J – PLYWOOD ON SHEET S1. SHOULD DISCREPANCIES OCCUR BETWEEN THESE SECTIONS & THE STRUCTURAL PLANS, THE STRUCTURAL PLANS SHALL TAKE PRECEDENCE.

BUILDING INSULATION NOTES

1. ALL ROOF AREAS WITH CONDITIONED SPACE BELOW TO HAVE TYPICAL – MIN. OF R-23.6 INSULATION (THICKNESS – 4")
2. ALL EXTERIOR STUD WALLS TO HAVE MIN. OF R21 BATT INSULATION (THICKNESS – 5 1/2")
3. VERTICAL FOUNDATION WALL TO HAVE MIN. OF R-5 RIGID INSULATION (THICKNESS – 1")

SEE SHEET SPC2, DIVISION 7, SECTION 07210 "BUILDING INSULATION" FOR MORE INFORMATION

INSULATION REQUIREMENTS MEET COMcheckes AND CODE REQUIREMENTS. ALTERNATE R-VALUES SHALL BE COORDINATED WITH ARCHITECT.

METAL DECKING NOTES

1. 36" WIDE 1 1/2" DEEP, 20 GAUGE TYPE B WIDE RIB ROOF DECK.

VERIFY THICKNESSES WITH ROOF FRAMING PLAN NOTES ON SHEET S3. SHOULD DISCREPANCIES OCCUR BETWEEN THESE SECTIONS & THE STRUCTURAL PLANS, THE STRUCTURAL PLANS SHALL TAKE PRECEDENCE.

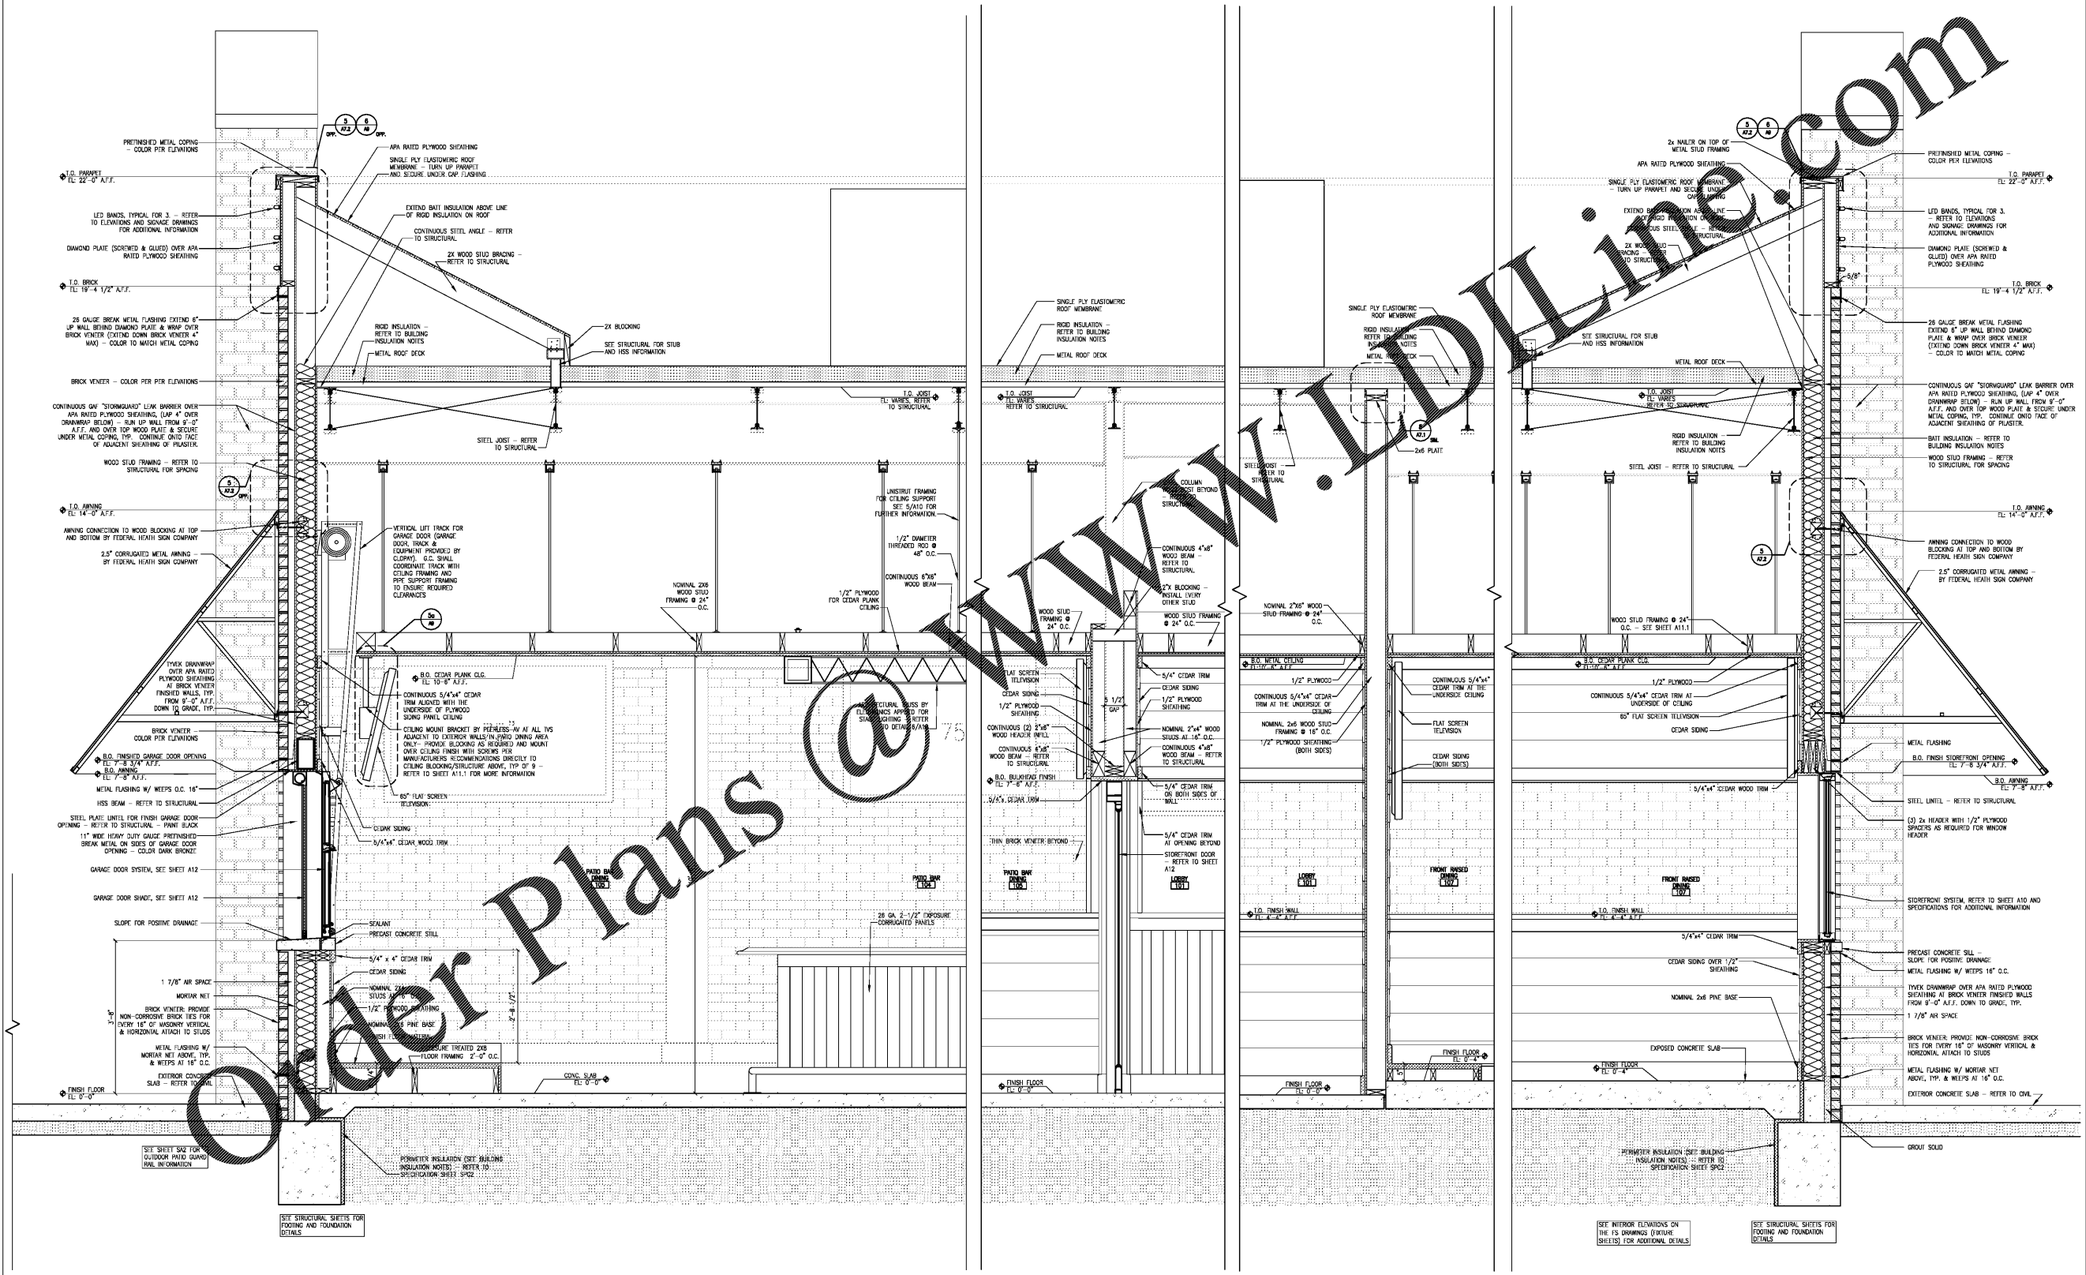

4/A7 PARTIAL WALL SECTION @ PATIO DINING/BAR
SCALE: 3/4" = 1'-0"

3/A7 PARTIAL WALL SECTION @ PATIO DINING & LOBBY
SCALE: 3/4" = 1'-0"

2/A7 PARTIAL WALL SECTION @ FRONT DINING & LOBBY
SCALE: 3/4" = 1'-0"

1/A7 PARTIAL WALL SECTION @ RAISED DINING
SCALE: 3/4" = 1'-0"

Order Plans @ WWW.IDLIBRARY.com

GreenbergFarrow
21 S. Evergreen Ave. Suite 200
Arlington Heights, Illinois 60005
t: 847 788 9200 f: 847 788 9536

COPYRIGHT NOTICE:
This drawing is the property of the above referenced Professional and is not to be used for any purpose other than the specific project and site named herein, and cannot be reproduced in any manner without the express written permission from the Professional

ISSUE/REVISION RECORD

DATE	DESCRIPTION
01/29/19	COORDINATION SET
02/20/19	HEALTH SUBMITTAL
04/24/19	HEALTH RESPONSE
05/03/19	PERMIT/BID SET

PROFESSIONAL SEAL

PROFESSIONAL IN CHARGE
S. KOUGIAS
PROJECT MANAGER
E. ARELLANO
QUALITY CONTROL
S. KOUGIAS
DRAWN BY
E. ARELLANO

PROJECT NAME
BUBBA'S 33

GASTONIA
NORTH CAROLINA
3287 E. FRANKLIN BLDVD.

PROJECT NUMBER
20181046.0

SHEET TITLE
WALL SECTIONS

SHEET NUMBER
A7