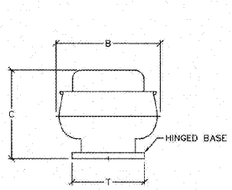

DISH FAN

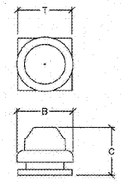

RESTROOM FAN

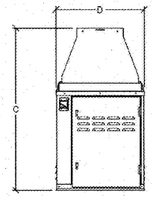

LSB EXHAUST FAN END VIEW

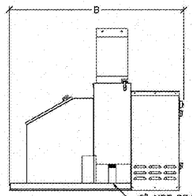

LSB EXHAUST FAN SIDE VIEW

COOKLINE/PREP HOOD FANS

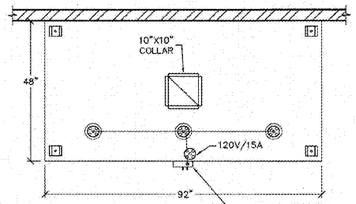

52 HOOD PLAN
DISH HOOD

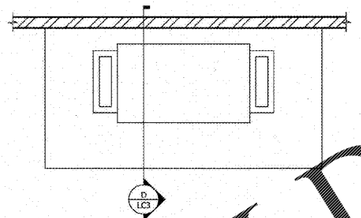

52 APPLIANCE LAYOUT
DISH HOOD

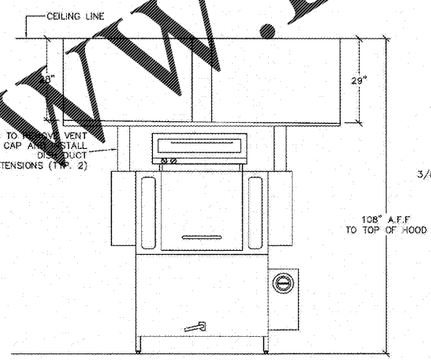

52 ELEVATION
DISH HOOD

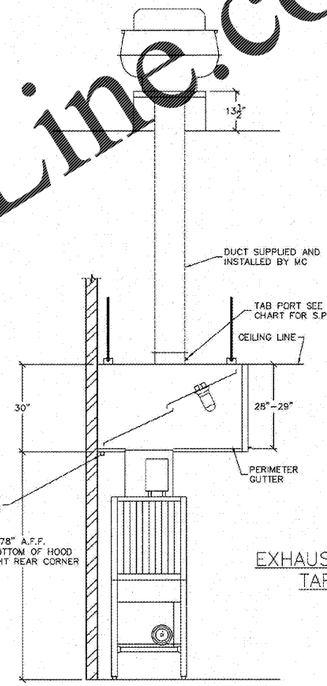

D SECTION
DISH HOOD

NOTE
EXHAUST HOOD TO HAVE TAPERED DESIGN

FAN CAPACITIES AND CONNECTIONS

HOOD TAGS	TAG	MODEL	CFM	S.P.			RPM	MOTOR			FAN DIMENSIONS/WEIGHT						CURB DIMENSIONS/WEIGHT				
				HOOD	DUCT	TOTAL		HP	V/PH	AMP	B	C	D		T SQ	WEIGHT	CURB OD	ROOF OPENING	WEIGHT	CURB CAP	NOTES
COOKLINE GRIDDLE/GRILL	EF-1	LSB135B8C2C1A2A0A	1415	0.500	0.500	1.000	1800	1.50	208/3	4.4	56.00	53.75	29.00	---	---	396	54.0 x 26.5	50.5 X 23.5	65	YES	1,2,3,4,5,6
COOKLINE BROILER/GRILL	EF-2	LSB135B8C2C1A2A0A	1415	0.500	0.500	1.000	1800	1.50	208/3	4.4	56.00	53.75	29.00	---	---	396	54.0 x 26.5	50.5 X 23.5	65	YES	1,2,3,4,5,6
COOKLINE FRYER	EF-3	LSB135B8C2C1A3A0A	2407	0.490	0.500	0.990	1800	1.50	208/3	4.4	56.00	53.75	29.00	---	---	396	54.0 x 26.5	50.5 X 23.5	65	YES	1,2,3,4,5,6
PREP HOOD	EF-4	LSB135C8C2C1A2A0A	1453	0.500	0.500	1.000	1645	1.50	208/3	4.4	56.00	53.75	29.00	---	---	396	54.0 x 26.5	50.5 X 23.5	65	YES	1,2,3,4,5,6
PIZZA HOOD	EF-5	LSB135C8C2C1A2A0A	1450	0.500	0.500	1.000	1643	1.50	208/3	4.4	56.00	53.75	29.00	---	---	396	54.0 x 26.5	50.5 X 23.5	65	YES	1,2,3,4,5,6
DISH	EF-6	150RH5B	1000	0.340	0.340	0.680	1379	0.50	115/1	8.8	34.75	27.50	---	---	24	66	22.5 X 22.5	19.5 x 19.5	23	NO	3,4,5
RESTROOM	EF-7	ACE-D 100C15	525	0.000	0.000	0.375	1550 MAX	1/8	115/1	3.1	18.63	16.38	---	---	18	40	16.5 X 16.5	13.5 X 13.5	10	NO	3,4,5

NOTES:
1. LS FANS ARE ETL APPROVED PER UL762 TO BE MOUNTED ON 18" HIGH ROOF CURB
2. 40" DISCHARGE ABOVE ROOF MUST BE MAINTAINED
3. SHIM CURB LEVEL
4. CENTER FAN ON CURB
5. FASTEN FAN CURB CAP TO CURB WITH SCREWS
6. DUCT TERMINATION MINIMUM 18" ABOVE ROOF

Order Plans @ WWW.LDILine.com

Halton
101 INDUSTRIAL DRIVE
SCOTTSVILLE, KY 42164
1-270-237-5500

Control #ARS - HCX #33-01-U

LSBV Hood /SH hood — ETL Report #31382 — UL E60045
LSBV Removable Grease Extractors — ETL Report #3138280 — ETL Report #4012000K
KSA Canopies — ETL Report #3138280-002 — ETL Report #4012000K
KSA Grease Filters — UL Report E351515 — UL 1046
EC Hoods — ETL Report #3041205A — ETL Report #4012000K

Hood Light Fixtures — UL E60045
LSBV Hood /SH Hoods are NSF compliant with NSF/ANSI 2
LSBV Hoods /SH Hoods are ETL SANITATION
LSBV Hoods /SH Hoods are cULus Listed
LSBV Hoods /SH Hoods are compliant with ANSI/NSF

EQUIPMENT FURNISHED BY LOOTSTEAD, INC. IS DESIGNED FOR COMPLIANCE WITH INTERNATIONAL MECHANICAL CODE, UNIFORM MECHANICAL CODE & NFPA 96

ISSUE/REVISION RECORD

DATE	DESCRIPTION
01/29/19	COORDINATION SET
02/20/19	HEALTH SUBMITTAL
04/24/19	HEALTH RESPONSE
05/03/19	PERMIT/GRD SET

- Review is for conformance with information given and with design concept expressed in the contract documents.
- Conformance with contract documents remains the contractor's and supplier's responsibility.
- Plans are complete.
- Plans are in compliance with enforced codes of AHJ.

Vaughn R. Hill, P.E.
N. Carolina Reg. No. 015286
Date Signed: 05/01/19
Exp. Date: 12/31/19

PROFESSIONAL SEAL
NORTH CAROLINA PROFESSIONAL ENGINEER SEAL 15286 VAUGHN R. HILL

DRAWN BY
W. URLES

PROJECT NAME
Bubba's 33

GASTONIA
NORTH CAROLINA

EAST FRANKLIN BOULEVARD
& ARMSTRONG PARK ROAD

PROJECT NUMBER
20181046.0

SHEET TITLE
DISH HOOD
FAN SCHEDULE
U19-070-03

SHEET NUMBER
C3

SCALE: 1/2" = 1'-0"