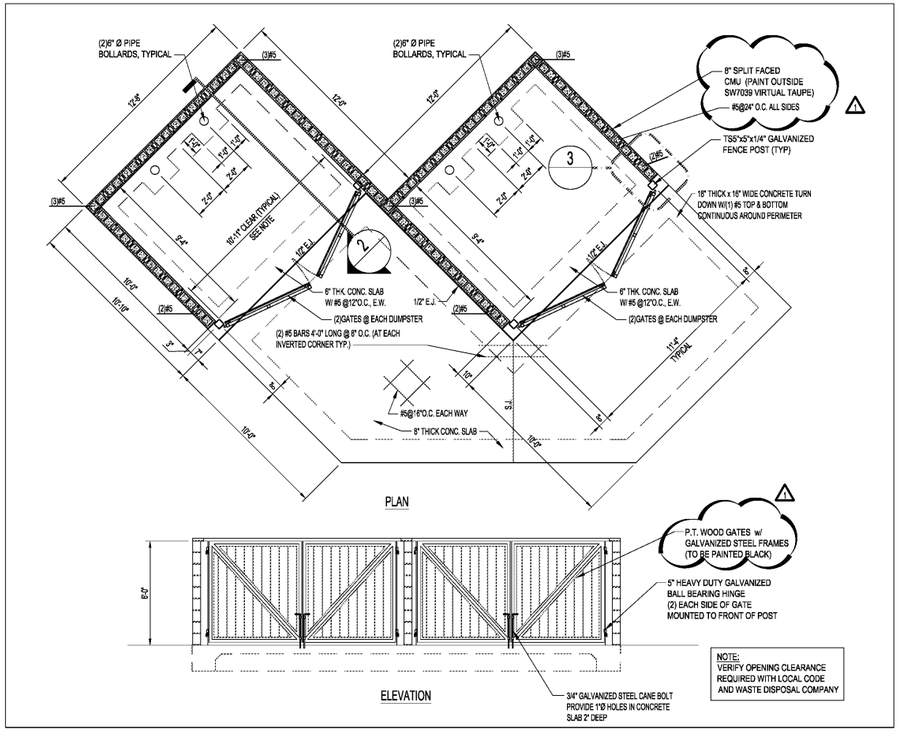

DUMPSTER PLAN & ELEVATION (1)

SCALE: 1/4"=1'-0"

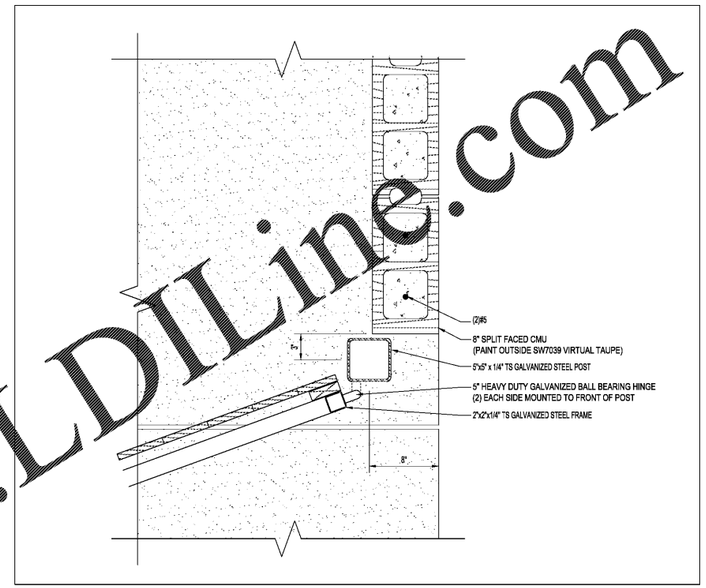

HINGE DETAIL (3)

SCALE: 1 1/2"=1'-0"

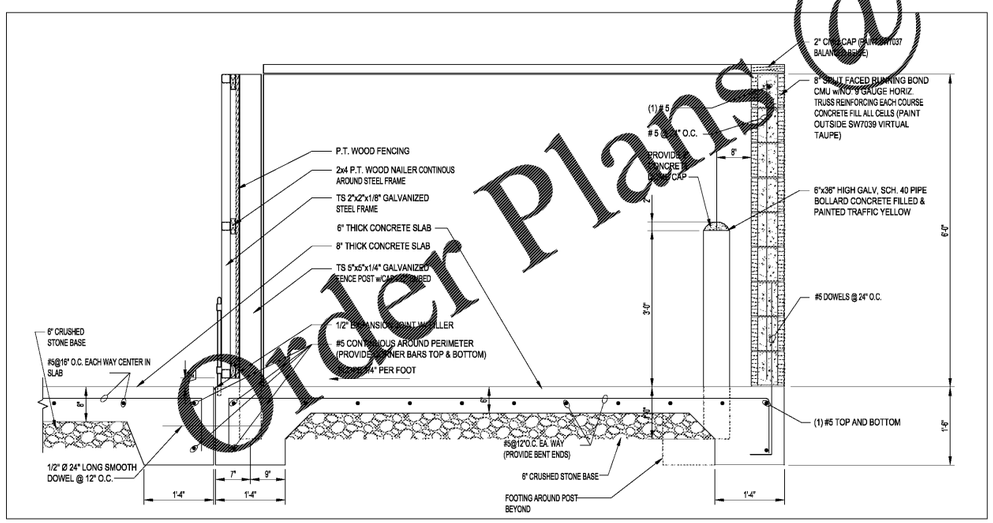

CROSS SECTION (2)

SCALE: 3/4"=1'-0"

NOTES

1. **ARCHITECTURAL CMU ON THESE ELEVATIONS SHALL MATCH THE ARCHITECTURAL CMU ON THE BUILDING. EXPOSED CMU IS NOT AN ACCEPTABLE EXTERIOR WALL MATERIAL. IT MUST BE CONCEALED.**
2. **ALL DUMPSTER GATES TO BE PAINTED BLACK, PER CITY REQUIREMENTS.**

THOMAS ENGINEERING GROUP
4950 W. KENNEDY BLVD, SUITE 600
TAMPA, FLORIDA 33609
Phone: (813) 379-4100
Fax: (813) 379-4040
ThomasEngineeringGroup.com

REV.	DATE	DRN.	CHK	DESCRIPTION
2	05/15/2019	CTD	CTD	PER CITY OF OCOEE COMMENTS 5/13/19
1	01/17/2019	AG	CTD	PER CITY OF OCOEE COMMENTS 3/29/19

DOCUMENT CONTROL

DARREN T.R. FYFE, P.E.
June 6, 2019
FLORIDA LICENSE No. 77996
FLORIDA BUSINESS CERT. OF AUTH. No. 27528

DOLLAR TREE

OCOEE, FL

DUMPSTER DETAILS

PROJ. NO. FT180066 | DWG. NO. C-5.1

Order Plans @ WWW.LDILine.com