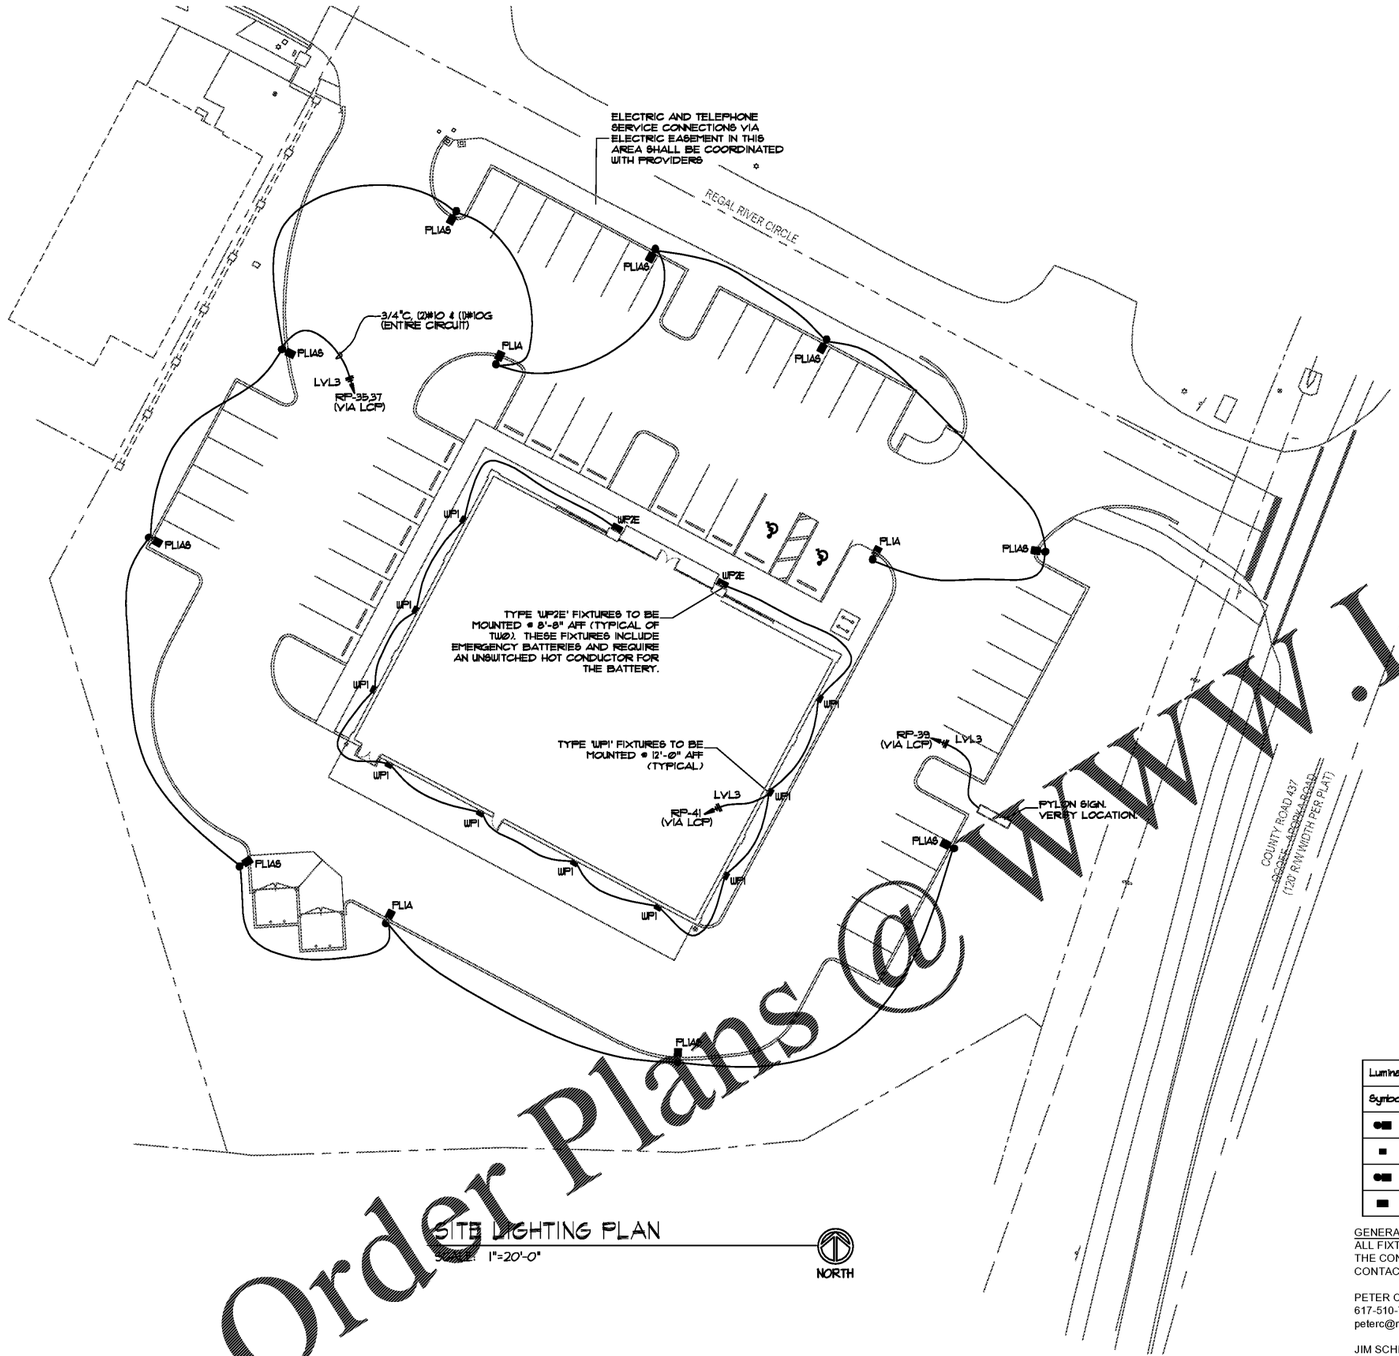

SITE LIGHTING PLAN
SCALE: 1"=20'-0"

NORTH

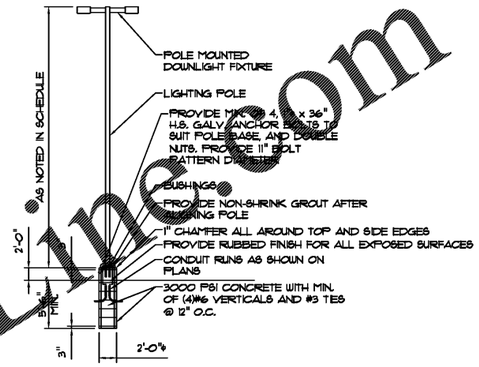

Luminaire Schedule							
Symbol	Qty	Label	Arrangement	Lum. Lumens	LLF	Description	Arr. Watts
●■	9	FL1A6	SINGLE	10345	0.950	NEL-ALB0-4SQ-SINGLE-BLC - 22' POLE + 2' BASE	151.1
■	10	WP1	SINGLE	4478	0.950	NEL-WP140 12' MOUNTING HEIGHT	42.9
●■	3	FL1A	SINGLE	18876	0.950	NEL-ALB0-4SQ-SINGLE - 22' POLE + 2' BASE	152.4
■	2	WP2E	SINGLE	8302	0.950	XWM-2-LED-08-40-BB - 8.8' MOUNTING HEIGHT	76

GENERAL NOTE:
ALL FIXTURES & POLES ARE PROVIDED BY DOLLAR TREE FOR INSTALLATION BY CONTRACTOR. ANY SONOTUBES, CONDUIT, ETC, ARE THE CONTRACTOR'S RESPONSIBILITY TO PROVIDE & INSTALL. SEE SCHEDULE ABOVE FOR MOUNTING HEIGHTS. CONTRACTOR SHALL CONTACT NATIONAL ENERGY & LIGHT AS SOON AS NOTICE TO PROCEED IS ISSUED FOR ORDERING DOLLAR TREE SUPPLIED SITE LIGHTING.

PETER COLON - PROJECT MANAGER
617-510-7540
peterc@nelcompany.com

JIM SCHMIDT
603-759-5561
jschmidt@nelcompany.com

POLE NOTE:
22' STEEL SQUARE POLE - 4" WITH BRONZE COLOR.
POLE SHALL BE RATED TO 130 MPH

Order Plans @ WWW.LDIL.com

Oliver • Little • Gipson
OLG Engineering, Inc.
301 Industrial Blvd.
Tullahoma, TN 37388
Office: 931.454.9940
2605 Elm Hill Pk/St C
Nashville, TN 37214
Office: 615.678.6022
olgengineering.com
FLORIDA CERTIFICATE OF AUTHORIZATION - No. 27562 - Expiration: 2/28/21

CLARK | GEER | LATHAM AND ASSOCIATES, INC.
3901 SPRING HILL AVENUE | MOBILE, AL 36608 | 251.344.7073

DOLLAR TREE
OCOEE, FLORIDA

REV	DATE	BY	DESCRIPTION

REVISION LOG

PROJECT NUMBER:	603319
DRAWN BY:	DWG
CHECKED BY:	ADG
ISSUE DATE:	6-6-19
ISSUED FOR BIDS & PERMIT	

SHEET TITLE:
SITE LIGHTING PLAN

SHEET NUMBER:
ES-1.1

DWBAS\HAM 6/6/2019 8:08:25 AM W:_600_19 Dollar Tree\603319 DTS Ocoee (Deal 1)\282) - Ocoee, FL\OLG Design Drawings\603319_ELEC.dwg