CLASSIFIED AREA: CLASS 1, DIVISION 2: ENTIRE SPACE WITHIN OIL PIT AND 18" ABOVE FLOOR LEVEL, EXTENDING 3'-0" HORIZONTALLY IN ALL DIRECTIONS FROM OIL PIT.

ONLY THE UNDERGROUND CONDUITS SHOWN ON THE PLANS SHALL ENTER THE CLASS 1, DIVISION 2 AREA OF THE OIL PIT.

WHERE EXPOSED, CONDUIT AND WIRING SHALL BE ROUTED AT 90 DEGREE ANGLES PERPENDICULAR OR PARALLEL TO BUILDING LINES. (TYP.)

VERIFY SCOPE OF WORK FOR EXTERIOR SIGNAGE WITH GENERAL CONTRACTOR AND COORDINATE ALL REQUIRED ELECTRICAL WORK.

VERIFY HEIGHT, LOCATION AND FUNCTIONALITY OF EXISTING PHOTO-CELL TO ENSURE PROPER CONTROL OF EXTERIOR LIGHTING

REPLACE ANY MISSING, DAMAGED OR BROKEN LIGHT LENSES, SWITCHES AND COVERPLATES THROUGHOUT THE INTERIOR AND EXTERIOR OF THE BUILDING

ROUTE CONDUIT ON INTERIOR SIDE OF WALL, SEAL PENETRATIONS AS REQUIRED. (TYP. OF EXTERIOR WALL MOUNTED FIXTURES)

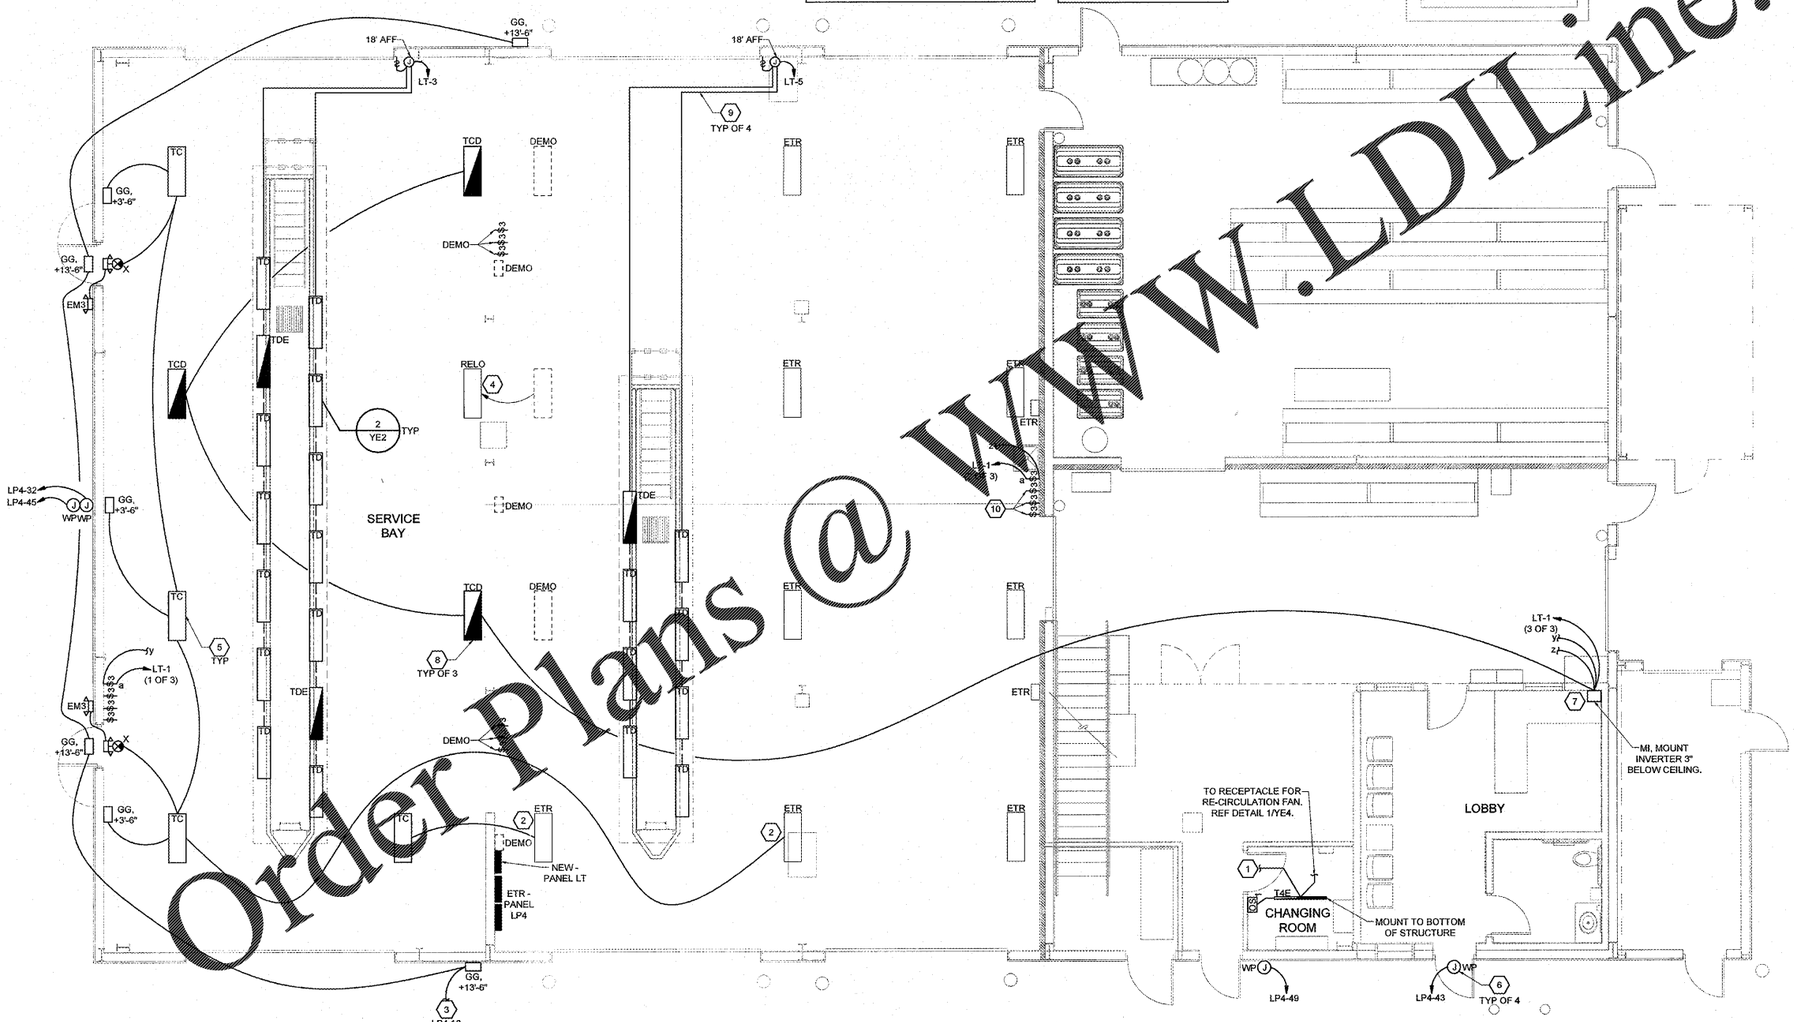

1 LIGHTING FLOOR PLAN
SCALE: 3/16"=1'-0"

LIGHTING NOTES

1. EXIT SIGN MOUNTING
   A. WALL FIXTURE: CENTER 12" ABOVE DOOR OPENING.
   B. CEILING/PENDANT FIXTURE: ON CEILING OR AT HEIGHT SPECIFIED ON DRAWINGS.
   C. THE USE OF TRITIUM BASED RADIOACTIVE EXIT SIGNAGE SHALL NOT BE ALLOWED.
2. EMERGENCY LIGHT INSTALLATION FIXTURE MOUNTING
   A. WALL FIXTURE: 12" BELOW FINISHED CEILING OR +10'-0" IN AREAS OF EXPOSED STRUCTURE UNLESS NOTED OTHERWISE.
   B. PENDANT FIXTURE: BOTTOM CHORD OF STRUCTURE OR AT HEIGHT SPECIFIED ON DRAWINGS.
   C. REMOTE HEAD FIXTURE: HEADS CENTERED ABOVE DOOR OPENING 9'-0" UNLESS NOTED OTHERWISE.
   ELECTRICAL CONNECTION
   REFER TO MANUFACTURER'S WRITTEN INSTRUCTIONS. ALLOW BATTERY TO CHARGE CONTINUOUSLY FOR A MINIMUM OF 168 HOURS BEFORE INITIAL TESTING.
   AFTER EMERGENCY LIGHT HAS BEEN POWERED, DO NOT TURN OFF FOR EXTENDED PERIODS OF TIME.
3. EXIT SIGNS AND EMERGENCY LIGHTS SHALL BE FED FROM THE SAME BRANCH CIRCUIT AS THAT SERVING THE NORMAL LIGHTING IN THAT AREA AND CONNECTED AHEAD OF ANY LOCAL SWITCHES OR TIME CLOCKS.
4. EMERGENCY EXIT ILLUMINATION SHALL BE SUPPLIED FROM STORAGE BATTERY THAT IS TO PROVIDE 90 MINUTES OF CONTINUED ILLUMINATION IN CASE OF PRIMARY POWER LOSS.
5. PROVIDE SEPARATE BOXES FOR GANGED SWITCHES ON SEPARATE BRANCH CIRCUITS.
6. CONTRACTOR SHALL BE RESPONSIBLE FOR ASSURING THAT ALL NEW LIGHT FIXTURES WORK PROPERLY. REPORT DEFECTIVE OR DAMAGED COMPONENTS TO OWNER.
7. CONTRACTOR SHALL PROVIDE ALL LABOR AND MATERIALS TO MAINTAIN BRANCH CIRCUITS TO EXISTING LIGHT FIXTURES THAT ARE TO REMAIN. WHERE EXISTING CIRCUITS ARE ROUTED IN AREAS BEING DEMOLISHED, RE-ROUTE IN NEW CONSTRUCTION AND RECONNECT.
8. CONTRACTOR SHALL FURNISH AND INSTALL UNISTRUT AS REQUIRED TO MOUNT FIXTURES TO STRUCTURAL MEMBERS.
9. CONDUIT AND WIRING IN AREAS WHERE EXPOSED SHALL BE ROUTED AT 90 DEGREE ANGLES PERPENDICULAR OR PARALLEL TO BUILDING LINES.

KEYNOTES

1. CONNECT TO EXISTING CIRCUIT CURRENTLY SERVING AREA LIGHTING. VERIFY EXISTING CIRCUIT CAN ACCOMMODATE NEW LOAD.
2. CONNECT TO EXISTING CIRCUIT AND CONTROLS CURRENTLY SERVING AREA LIGHTING. VERIFY EXISTING CIRCUIT CAN ACCOMMODATE NEW LOAD.
3. CONNECT TO EXISTING CIRCUIT ROUTED THROUGH LIGHT CONTRACTOR CURRENTLY SERVING EXTERIOR LIGHTING. VERIFY EXISTING CIRCUIT CAN ACCOMMODATE NEW LOAD.
4. MAINTAIN EXISTING CIRCUITRY AND CONTROLS CURRENTLY SERVING LIGHT FIXTURE.
5. MOUNT TO BOTTOM OF STRUCTURE. PROVIDE UNISTRUT AND ALL NECESSARY HARDWARE TO ATTACH LIGHTS AS NEEDED. DO NOT SUSPEND WITH NON-RIGID MATERIAL SUCH AS, BUT NOT LIMITED TO, AIRCRAFT CABLE OR CHAIN.
6. REFERENCE ARCHITECTURAL ELEVATIONS FOR LOCATION AND MOUNTING HEIGHT FOR SIGNAGE. ROUTE CIRCUIT THROUGH EXISTING 12-POLE LIGHTING CONTACTOR.
7. ROUTE SWITCH LEG AND HOT LEG OF LIGHTING CIRCUIT FROM 3-WAY SWITCHES TO LIGHTING INVERTER. REFER TO MANUFACTURER'S WIRING DIAGRAM.
8. ROUTE CIRCUIT FOR HATCHED LIGHTS THROUGH MINI-INVERTER LOCATED IN LOBBY. E.C. SHALL PROVIDE ALL WIRING REQUIRED FOR DIMMING BETWEEN LIGHT FIXTURES AND INVERTER. REFER TO MANUFACTURER'S WIRING DIAGRAM.
9. PROVIDE SEAL-OFFS WHERE CONDUITS STUB UP FROM CONCRETE AT WALL FOR OIL PIT LIGHTING. CONDUITS SHALL BE GRC OR IMC. REF DETAIL 4/YE2 FOR CONDUIT SEAL-OFF DETAIL.
10. EXISTING TO REMAIN 3-WAYS SWITCHES. MAINTAIN EXISTING LIGHTING CONTROLS FOR EXISTING TO REMAIN LIGHT FIXTURES IN SERVICE BAY. WIRE SWITCHES WITH NEW 3-WAYS SWITCHES IN SERVICE BAY.

HFA ARCHITECTS ENGINEERS INTERIORS
HARRISON FRENCH & ASSOCIATES, LTD
1705 S. Walton Blvd., Suite 3
Bentonville, Arkansas 72712
t 479.273.7780
f 888.520.9685
www.hfa-ae.com

STIPULATION FOR REUSE
THIS DRAWING WAS PROVIDED FOR USE ON A SPECIFIC PROJECT AND IS NOT TO BE USED ON ANY OTHER PROJECT WITHOUT THE EXPRESS WRITTEN CONSENT OF HARRISON FRENCH & ASSOCIATES, LTD. IF THIS DRAWING IS USED ON A DIFFERENT PROJECT, ANY OR ALL OF A LATER TIME, OR ANOTHER PROJECT REQUIRES THE SERVICES OF HARRISON FRENCH & ASSOCIATES, LTD. FOR ADAPTATION OR REPRODUCTION OF THIS DRAWING FOR REUSE ON ANOTHER PROJECT, ANY REUSE WITHOUT AUTHORIZATION IS AT THE USER'S SOLE RISK AND WITHOUT LIABILITY TO HFA, AND THE USER AGREES TO INDEMNIFY AND HOLD HARMLESS HFA AND ITS CONSULTANTS FROM ANY AND ALL CLAIMS, DAMAGES, LOSSES AND EXPENSES, INCLUDING ATTORNEY'S FEES, ARISING OUT OF OR RESULTING THEREFROM. ANY REUSE OF THIS DRAWING WITHOUT AUTHORIZATION AND ADAPTATION BY HFA SHALL BE AT THE USER'S SOLE RISK AND WITHOUT LIABILITY TO HFA. THE USER AGREES TO INDEMNIFY AND HOLD HARMLESS HFA AND ITS CONSULTANTS FROM ANY AND ALL CLAIMS, DAMAGES, LOSSES AND EXPENSES, INCLUDING ATTORNEY'S FEES, ARISING OUT OF OR RESULTING THEREFROM.

200 S KINGS HWY
FORT PIERCE, FL 34945

SPEEDCO REBRANDING & LIGHT MECHANICAL ADDITION

PROJECT NUMBER: 03-19-60467

Love's
Travel Stop & Country Stores

NATHAN CONNORS LICENSE No 81168 STATE OF FLORIDA PROFESSIONAL ENGINEER
MAY 14 2019

Nathan Connors, P.E.
License #81168
Harrison French & Associates, LTD
COA #26421

ISSUE BLOCK		

STORE NO.	467
DOCUMENT DATE:	05/14/19
CHECKED BY:	NKC
DRAWN BY:	CAR
PROTO CYCLE:	

LIGHTING FLOOR PLAN

SHEET: YE3

Order Plans @ WWW.LDILine.com

May/14,2019-1:04pm - User: chris.richardson
M:\09\03-19-60467 Loves - Ft Pierce, FL 467\CONDOCS\MEP\ 419 YE3 467.dwg