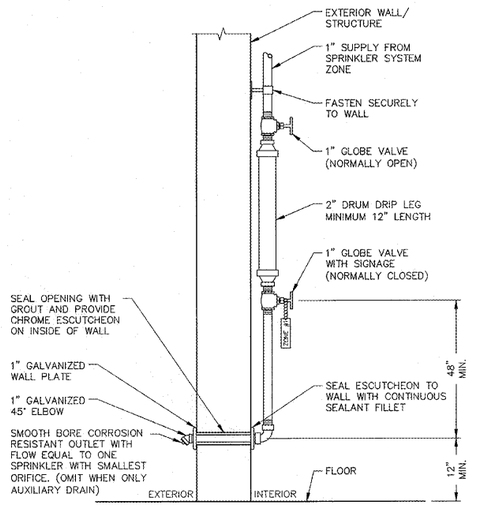

3 AUXILIARY DRAIN/ INSPECTOR'S TEST/DRUM DRIP

NTS 10.30.07 F12

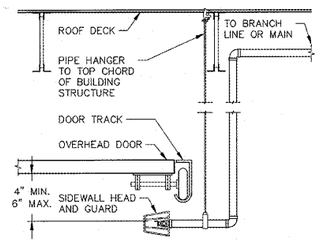

NOTE: HANGER SUPPORT ROD IS NOT TO BE SUPPORTED FROM THE DOOR TRACK. HANGER ROD MUST BE SUPPORTED FROM TOP CHORD OF ROOF STRUCTURE

2 ROLL-UP DOOR

NTS F32

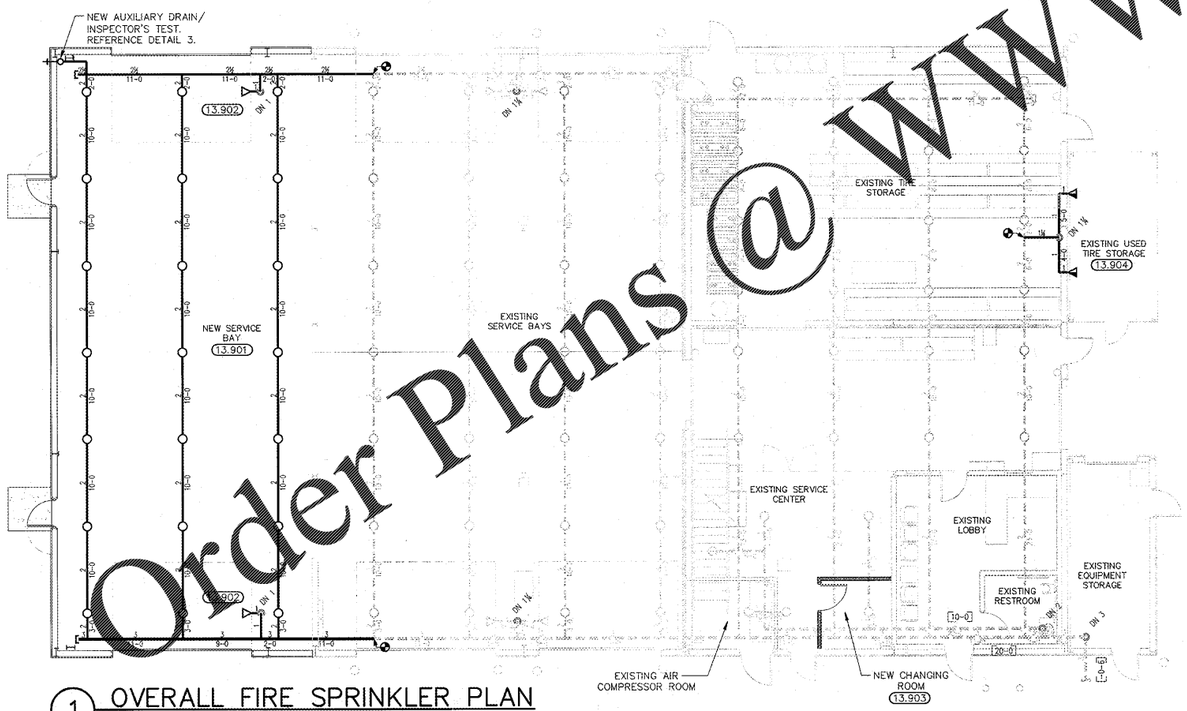

1 OVERALL FIRE SPRINKLER PLAN

1/8"=1'-0"

SPRINKLER SYMBOL LEGEND

SYMBOL	SIZE	MFR	MAKE	S.I.N.	FINISH	STYLE	TEMP	K-FACTOR
○	MATCH EXISTING	MATCH EXISTING	MATCH EXISTING	MATCH EXISTING	MATCH EXISTING	MATCH EXISTING	MATCH EXISTING	MATCH EXISTING
◁	1/2"	TYCO	TY-B	TY3351	BRASS	HSW	200	5.6
◀	1"	TYCO	DS-1	TY3355	WHITE	HSW	286	5.6

CONTRACTOR MAY SUBSTITUTE SPRINKLERS OF SAME SIZE, RESPONSE TIME, K-FACTOR AND TEMPERATURE CLASSIFICATION UNLESS PROHIBITED BY THE SPECIFICATIONS.

PROVIDE SPARE SPRINKLERS AND WRENCHES FOR ALL TYPES OF SPRINKLERS PRESENT, QUANTITY PER SPECIFICATIONS, TO BE LOCATED IN SPRINKLER CABINETS IN SPRINKLER ROOM.

SYMBOL	DESCRIPTION (SYMBOLS USED IF APPLICABLE)
	SPRINKLER MAIN RISER
	DRY PIPE VALVE
	RISE/DROP NIPPLE
[OR ⊀	CAP OR PLUG
	AUXILIARY DRAIN
	INSPECTOR'S TEST/AUXILIARY DRAIN
	SMALL HOSE VALVE
	FIRE DEPARTMENT CONNECTION (FDC)
	HYDRANT
	FIRE ALARM BELL
◁	SPRINKLER PIPE SIZE REDUCER
/ OR	PIPE HANGER OR TRAPEZE HANGER
	SEISMIC BRACE
(01)	HYDRAULIC REFERENCE NODE POINT
	NEW SPRINKLER CONNECTION
○ OR ⊗	EXISTING SPRINKLER TO REMAIN OR DEMO AND PLUG/REMOVE OUTLET
XXXXXX	EXISTING PIPE TO REMAIN OR DEMO

GENERAL PIPING AND DEMOLITION NOTES

1. CONTRACTOR MUST VISIT THE BUILDING TO DETERMINE THE FULL EXTENT OF THE EXISTING FIRE PROTECTION WORK AND EXISTING CONDITIONS, BECOME TOTALLY FAMILIAR WITH THE DISCONNECTIONS, REMOVALS, RELOCATIONS AND/OR RECONNECTIONS OF EXISTING FIRE PROTECTION EQUIPMENT REQUIRED, AND CONDITIONS IN THE PROPOSAL FOR THIS PROJECT. NO EXTRA COMPENSATION WILL BE PAID FOR LACK OF SUCH DETERMINATION, FAMILIARIZATION, AND/OR ALLOWANCE.
2. UNLESS NOTED OTHERWISE, DISCONNECT AND REMOVE ALL EXISTING FIRE PROTECTION COMPONENTS NOT INTENDED TO BE REUSED.
3. REMOVE ALL DEMOLITION MATERIALS AND DEBRIS TO AN APPROVED DUMPING SITE AND CLEAN ALL FIRE PROTECTION WORK PRIOR TO PROJECT COMPLETION.
4. PERFORM ALL WORK ACCORDING TO THE PROJECT PHASING SCHEDULE INFORMATION FOR THIS PROJECT. PROVIDE ALL NECESSARY FIRE PROTECTION WORK, TEMPORARY AND/OR OTHERWISE, AND USE WHATEVER MEANS NECESSARY, TO CONFORM TO THE REQUIRED CONSTRUCTION PHASING OF THE PROJECT.
5. CONTRACTOR IS RESPONSIBLE FOR REPAIRING OR REPLACING ITEMS DAMAGED DURING DEMOLITION AND CONSTRUCTION.
6. CONTRACTOR SHALL PATCH ALL HOLES TO MATCH ADJACENT SURFACES LEFT UNUSED AFTER EXISTING SPRINKLER PIPING OR EQUIPMENT IS REMOVED AND VACATED FROM THESE HOLES.
7. CONTRACTOR IS RESPONSIBLE FOR PROVIDING AND MAINTAINING FIRE DEPARTMENT ACCESS ROADS THROUGHOUT THE PROJECT.
8. SPRINKLER SYSTEMS NOT ASSOCIATED WITH THE DEMOLITION SHALL BE LEFT IN SERVICE.
9. ALL WORK SHALL BE PERFORMED SO AS TO NOT INTERRUPT SERVICE. THE CONTRACTOR SHALL PROPERLY NOTIFY THE LANDLORD, THE LESSOR AND THE ADJACENT TENANTS A MINIMUM OF 48 HOURS IN ADVANCE BEFORE PROCEEDING WITH THIS WORK. ALL WORK SHALL BE SCHEDULED IN ADVANCE.
10. ALL SYSTEMS TO BE LEFT IN SERVICE PRIOR TO THE END OF EACH WORKDAY.

FIRE PROTECTION KEY NOTES

13.901. PROVIDE NEW UPRIGHT SPRINKLER PROTECTION AS SHOWN AND TIE INTO EXISTING SPRINKLER SYSTEM. HANG PIPING PER NFPA 13 REQUIREMENTS.

13.902. PROVIDE SPRINKLER PROTECTION BENEATH OVERHEAD DOORS. REFERENCE DETAIL 2.

13.903. COORDINATE LOCATIONS OF EXISTING SPRINKLERS WITH NEW WALL CONSTRUCTION. RELOCATE EXISTING SPRINKLERS AND/OR PROVIDE NEW SPRINKLERS AS REQUIRED PER NFPA 13 SPACING REQUIREMENTS.

13.904. PROVIDE DRY HORIZONTAL SPRINKLER PROTECTION BENEATH TIRE STORAGE CANOPY AS SHOWN.

GENERAL NOTES

1. THE DESIGN SHOWN ON THESE CONTRACT DOCUMENTS HAVE BEEN PREPARED TO PROVIDE GUIDANCE FOR BIDDING ONLY. THE CONTRACTOR SHALL SUBMIT FIRE SPRINKLER SHOP DRAWINGS FOR APPROVAL BY THE AUTHORITY HAVING JURISDICTION (AHJ) AND AS REQUIRED BY SPECIFICATION SECTION 01330. CONTRACTOR SHALL BASE SHOP DRAWING DESIGN ON THE FIRE PROTECTION DRAWINGS AND SPECIFICATIONS. SPRINKLER SYSTEM SHOP DRAWINGS SHALL INCLUDE ALL NECESSARY ELEVATIONS, HANGER LOCATIONS, PIPE LENGTHS, DIMENSIONS, FABRICATION METHODS, NOTES, MATERIAL DATA, AND ANY OTHER INFORMATION REQUIRED DESCRIBING THE INTENT OF THE INSTALLATION. CONTRACTOR SHALL PROVIDE PIPE SIZES, SPRINKLER SPACING, AND ALL SYSTEM CONFIGURATIONS AS SHOWN. ANY ALTERNATES TO THE DESIGN OF THE SYSTEM OR IN MATERIALS AND EQUIPMENT USED MUST BE APPROVED IN WRITING VIA THE REQUEST FOR INFORMATION PROCESS BY THE FIRE PROTECTION ENGINEER OF RECORD PRIOR TO ANY BIDDING, FABRICATION, OR INSTALLATION.
2. CONTRACTOR SHALL COORDINATE LOCATIONS OF FIRE PROTECTION COMPONENTS, INCLUDING PIPING, ALARMS, DRAINS, TEST POINTS, ETC. WITH ALL ARCHITECTURAL, STRUCTURAL, MECHANICAL AND ELECTRICAL COMPONENTS. OBSTRUCTIONS TO SPRINKLERS DISCHARGE MUST BE CONSIDERED DURING SHOP DRAWING PRODUCTION AND INSTALLATION. EXTRA SPRINKLERS MAY BE REQUIRED AT NO ADDITIONAL COST TO THE OWNER. REFER TO SPECIFICATIONS FOR ADDITIONAL REQUIREMENTS.
3. SUBMIT A REQUEST FOR INFORMATION (RFI) FOR ALL QUESTIONS RELATED TO THE FIRE PROTECTION DOCUMENTS.
4. ROUTE ALL SPRINKLER MAINS ABOVE THE BOTTOM CHORD OF THE BAR JOISTS.
5. NEUTRALIZATION/DEMISING WALLS, IF APPLICABLE, ARE SHOWN ON ARCHITECTURAL DRAWINGS. REFER TO MECHANICAL DRAWINGS FOR NEUTRALIZATION WALL PENETRATIONS.
6. SPRINKLER SYSTEMS WILL BE MONITORED BY AN OFF-SITE CENTRAL STATION, INCLUDING TAMPER SWITCHES ON ALL CONTROL VALVES AND FLOW SWITCHES.
7. IF APPLICABLE, THE CONTRACTOR SHALL ASSUME THAT ANY CURTAIN BOARDS OR DRAFT CURTAINS WILL BE INSTALLED PRIOR TO THE SPRINKLER PIPING, CONTRACTOR SHALL BE RESPONSIBLE FOR PROPER PENETRATIONS OF THE CURTAIN BOARDS OR DRAFT CURTAINS AND SEALING WITH APPROVED FIRE CAULKING.
8. PENETRATIONS OF RATED WALLS OR ASSEMBLIES SHALL BE FIRE CAULKED WITH APPROVED CAULKING PER METHODS REQUIRED BY THE AHJ AND PROJECT SPECIFICATIONS.
9. THE FIRE PROTECTION ENGINEER OF RECORD WILL NOT BE RESPONSIBLE FOR THE CONTRACTOR'S FAILURE TO CARRY OUT THE CONSTRUCTION WORK IN ACCORDANCE WITH THE CONTRACT DOCUMENTS, NOR SHALL THEY BE REQUIRED TO SUPERVISE THE CONDUCT OF THE WORK. THE CONSTRUCTION PROCEDURES AS SET FORTH BY THE GENERAL CONTRACTOR, SUBCONTRACTORS, THEIR RESPECTIVE EMPLOYEES OR ANY OTHER PERSON AT THE JOBSITE OTHER THAN THE ENGINEERING FIRM'S OWN EMPLOYEES.
10. SPRINKLER PROTECTION IS REQUIRED ABOVE THE ELECTRICAL ROOMS. NO MAIN PIPING SHALL PENETRATE THE ELECTRICAL ROOMS.
11. THE CONTRACTOR MUST REVIEW ALL CONSTRUCTION DOCUMENTS PRIOR TO BID. SHOULD MODIFICATION TO THESE PLANS BECOME NECESSARY TO PROPERLY COORDINATE THE SYSTEM WITH OTHER TRADES, IT WILL BE THE CONTRACTOR'S RESPONSIBILITY TO OBTAIN APPROVAL OF THESE CHANGES BY THE AHJ AND THE FIRE PROTECTION ENGINEER OF RECORD. IN ADDITION TO OBTAINING THE NECESSARY APPROVALS THE CONTRACTOR MUST MAKE NOTE OF ALL FIELD OR COORDINATION CHANGES ON THE INSTALLATION DRAWINGS. ONCE COMPLETE, THE CONTRACTOR SHALL SUPPLY ONE COPY OF THE AS-BUILT DRAWINGS TO THE FIRE PROTECTION ENGINEER OF RECORD FOR THEIR USE.
12. THE CONTRACTOR SHALL DIVERT ALL DRAIN AND INSPECTOR TEST CONNECTION DISCHARGE AWAY FROM FINISHED SURFACES AND PIPE TO APPROVED DRAIN LOCATIONS. THE CONTRACTOR WILL BE BACK CHARGED FOR ANY REPAIR, REPLACEMENT, OR CLEANING OF RUST STAINS ON PAVEMENT, CONCRETE DUE TO WATER DISCHARGE FOR SPRINKLER SYSTEM DRAIN DOWNS.
13. WHEN SYSTEM PRESSURES EXCEED 100 PSI, REFER TO NFPA FOR MAXIMUM ARM OVER LENGTHS AND HANGING INSTRUCTIONS.
14. PROVIDE A MINIMUM OF 5 PSI SAFETY FACTOR FOR HYDRAULIC CALCULATIONS OF SPRINKLER SYSTEMS. USE HIGHER SAFETY FACTOR WHEN REQUIRED BY THE AUTHORITY HAVING JURISDICTION.

APPLICABLE CODES

NFPA STANDARDS	EDITION
NFPA 13	2013

OTHER STANDARDS (IF APPLICABLE)
N/A
(REFER TO SHEET C1 FOR APPLICABLE BUILDING CODES)

HFA
HARRISON FRENCH & ASSOCIATES, LTD
1705 S. Walton Blvd., Suite 3
Bentonville, Arkansas 72712
t 479.273.7780
f 888.530.9685
www.hfa-ae.com

STIPULATION FOR REUSE
THIS DRAWING WAS PREPARED FOR USE ON THE PROJECT DESCRIBED HEREIN AND IS THE PROPERTY OF HARRISON FRENCH & ASSOCIATES, LTD. ANY REUSE OF THIS DRAWING IN CONTEMPORANEOUS WITH ITS USE AT THE SPECIFIC PROJECT SITE OR IF A LATER TIME, SEE ARCHITECT PROJECT RESERVES THE RIGHTS OF COPYRIGHT AND OTHER PROPERTY RIGHTS IN EACH DRAWING OR PLAN PREPARED BY THE ARCHITECT. ANY REPRODUCTION OF THIS DRAWING FOR REUSE ON ANOTHER PROJECT WITHOUT THE EXPRESS WRITTEN CONSENT OF THE ARCHITECT IS PROHIBITED AND MAY BE SUBJECT TO THE LAW.

200 S KINGS HWY
FORT PIERCE, FL 34945

SPEEDCO REBRANDING & LIGHT MECHANICAL ADDITION
PROJECT NUMBER: 05-19-60467

Love's
Travel Stop & Country Stores

ERNEST YONKERS LICENSE No. 84625 STATE OF FLORIDA PROFESSIONAL ENGINEER
MAY 13, 2019

Ernest Yonkers, P.E.
License #84625
Harrison French & Associates, LTD
COA #26421

ISSUE BLOCK		

STORE NO.	467
DOCUMENT DATE:	05/14/19
CHECKED BY:	EDY
DRAWN BY:	BLB
PROTO CYCLE:	

FIRE SPRINKLER PLAN & NOTES

SHEET: YF1

Order Plans @ WWW.LDLine.com

May13,2019-4:01pm - User: brandon.brawley
Wds-file:I:\2019 Projects\20503-19-60467 Loves - Ft. Pierce, FL 467\CONDOCS\PRE\1.500 YF1 FIRE SPRINKLER PLAN AND NOTES - 467.dwg