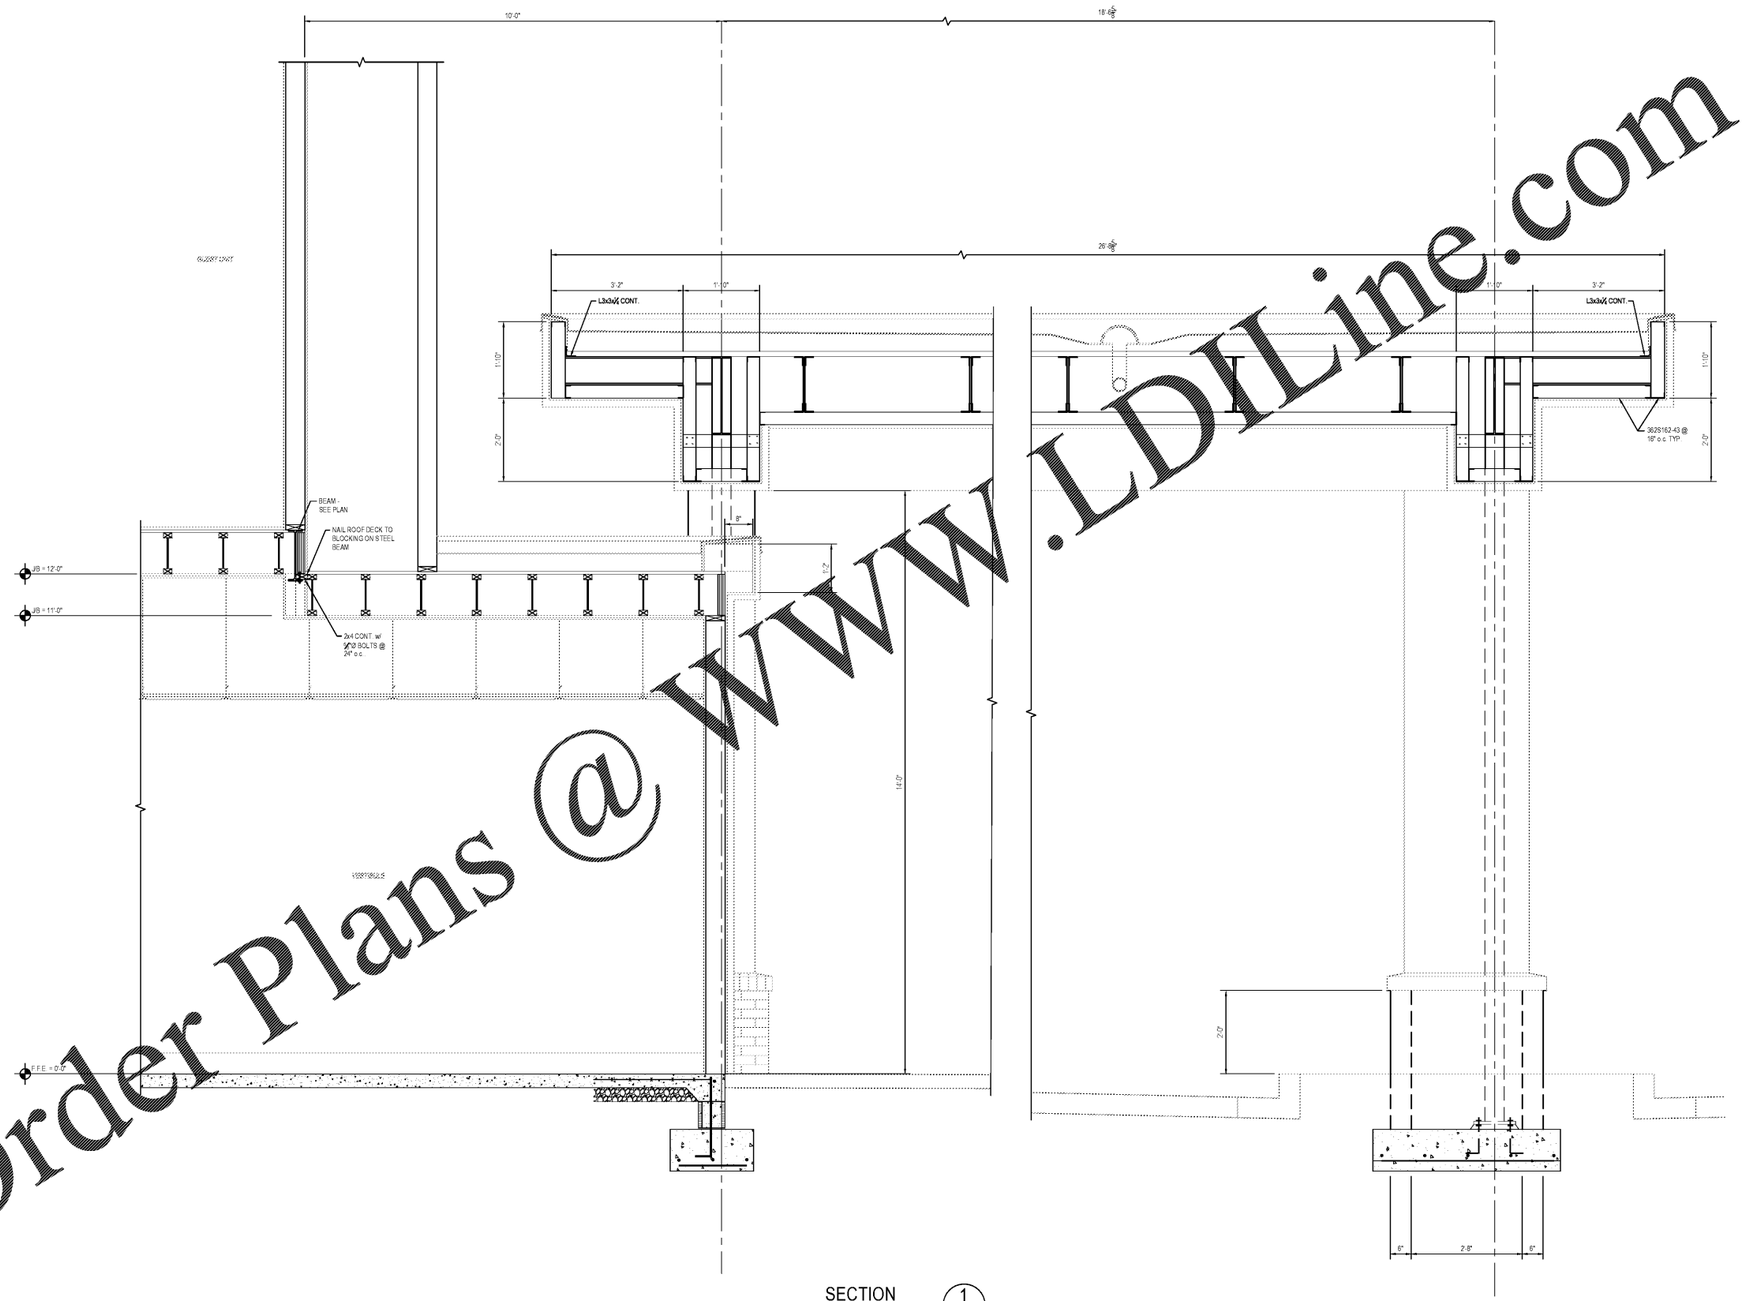

SECTION 1 — S102 | S204
3/4" = 1'-0"

Order Plans @ WWW.LDILine.com

March Adams & Associates
310 Dodds Ave.
P.O. Box 3689
Chattanooga, Tennessee 37404
PH: (423) 624-4675
MAA: F-10431

DAVID R. CARTER AND ASSOCIATES
WWW.DAVIDRCARTER.NET

HAMPTON INN
NEW HOTEL
ASHLAND CITY, TENNESSEE

JOE S. HUTCHERSON — REGISTERED ARCHITECT — STATE OF TENNESSEE

ISSUE DATE 05-30-19
▲REVISION LOG

PROJECT 00755

FRAMING SECTIONS S204

© 2019 DAVID R. CARTER AND ASSOCIATES