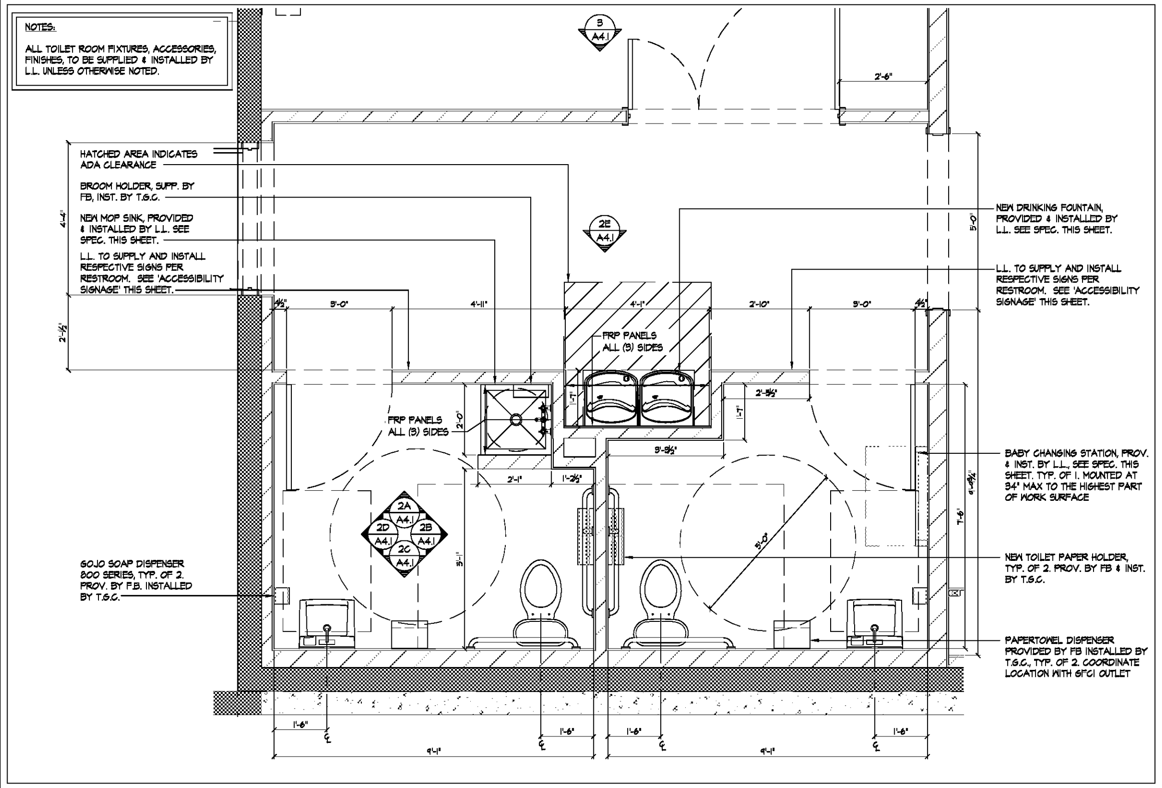

1 TOILET ROOM / PLUMBING FIXTURE PLAN

SCALE: 1/2" = 1'-0"

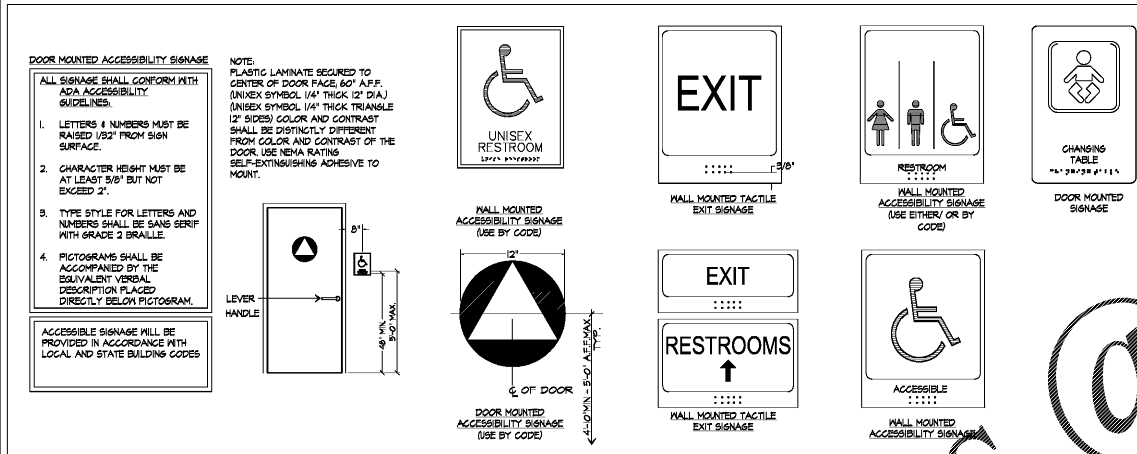

A ACCESSIBILITY SIGNAGE

SCALE: N.T.S.

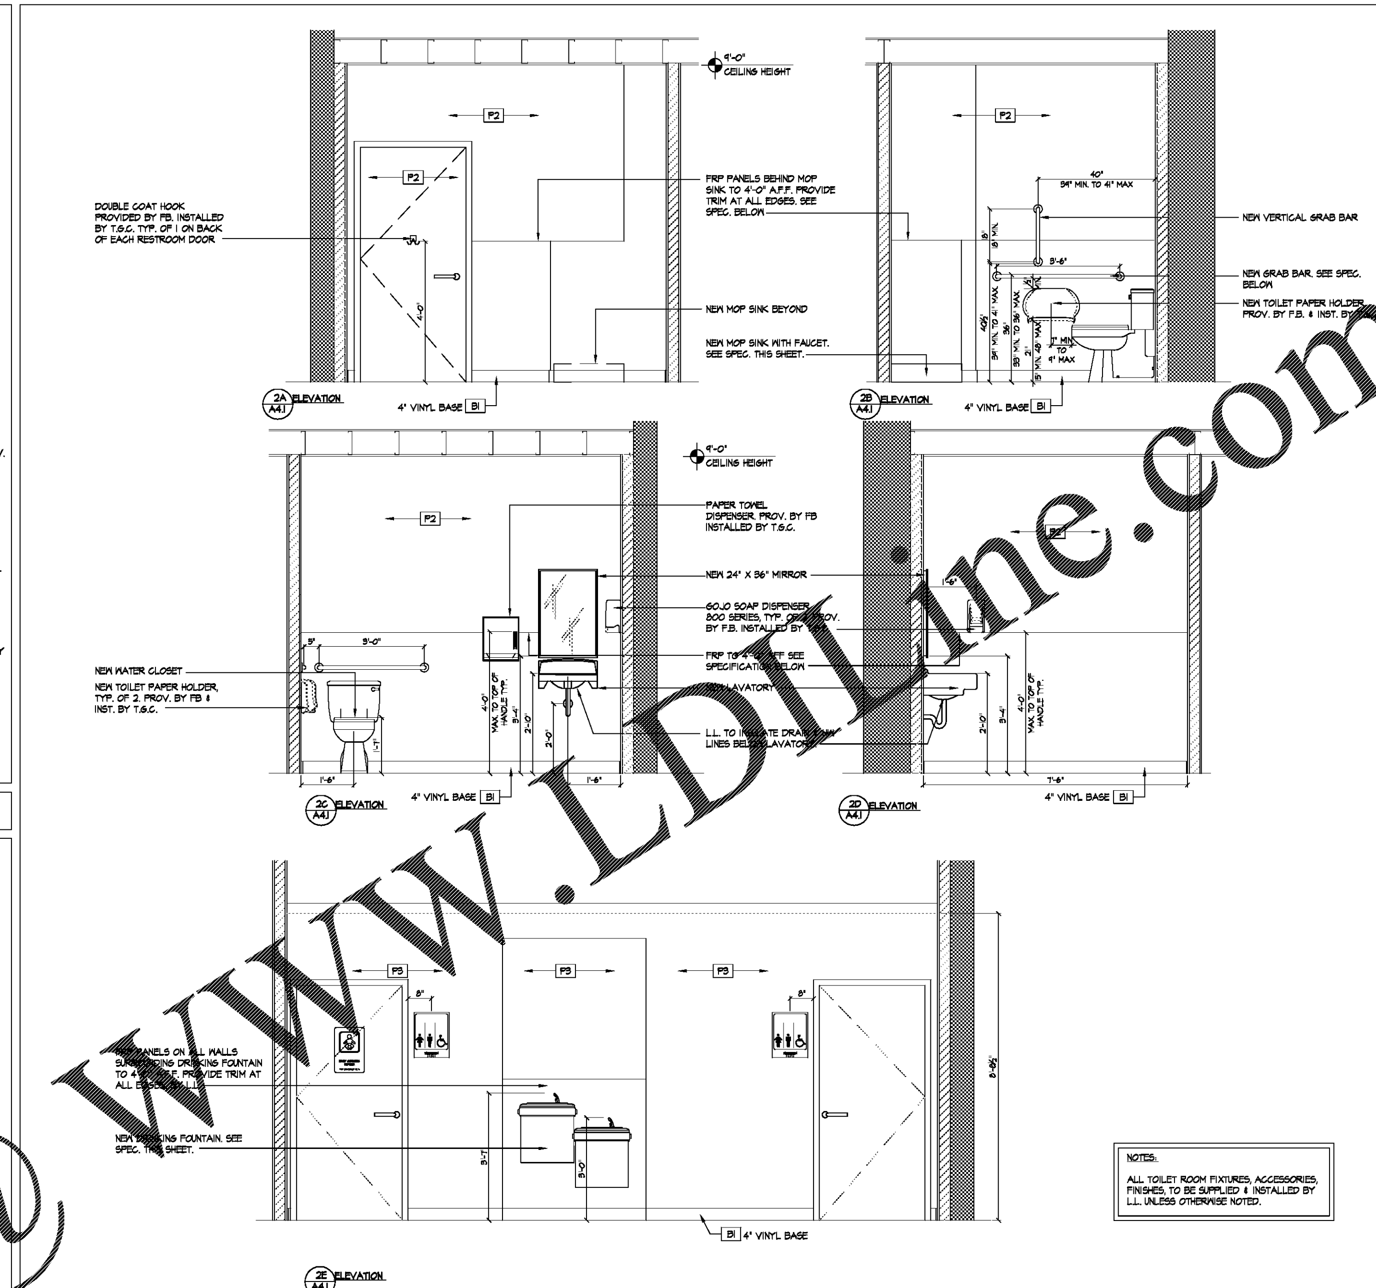

2 TOILET ROOM ELEVATIONS

SCALE: 1/2" = 1'-0"

NOTES:

1. DOORWAYS INTO UNISEX SANITARY FACILITIES SHALL BE IDENTIFIED BY A CIRCLE 1/4" THICK, 12" IN DIAMETER, WITH A 1/4" THICK TRIANGLE SUPERIMPOSED ON THE CIRCLE AND WITHIN THE 12" DIAMETER. THE GEOMETRIC SYMBOL SHALL BE CENTERED ON THE DOOR AT A HEIGHT OF 60" ABOVE THE FINISHED FLOOR AND SHALL BE OF A COLOR AND CONTRAST DISTINCTLY DIFFERENT FROM THE COLOR AND CONTRAST OF THE DOOR.
2. A PERMANENT IDENTIFICATION SIGN, INCLUDING RAISED LETTERS ACCOMPANIED BY BRAILLE, SHALL BE INSTALLED ON THE WALL ADJACENT TO THE LATCH SIDE OF THE DOOR WHERE THERE IS NO WALL SPACE ON THE LATCH SIDE, THE SIGN SHALL BE PLACED ON THE NEAREST ADJACENT WALL, PREFERABLY ON THE RIGHT. MOUNTING HEIGHT SHALL BE 60" ABOVE FINISHED FLOOR TO THE CENTER LINE OF THE SIGN. MOUNTING LOCATION SHALL BE DETERMINED SO THAT A PERSON MAY APPROACH WITHIN 3" OF SIGNAGE WITHOUT ENCOUNTERING PROTRUDING OBJECTS OR STANDING.
3. RAISED CHARACTERS OR SYMBOLS SHALL CONFIRM THE FOLLOWING:
   A. LETTERS AND NUMBERS ON THE PERMANENT IDENTIFICATION SIGN SHALL BE RAISED 1/32" MINIMUM AND SHALL BE SANS-SERIF UPPERCASE CHARACTERS ACCOMPANIED BY GRADE 2 BRAILLE.
   B. RAISED LETTERS OR SYMBOLS SHALL BE A MINIMUM OF 5/8" HIGH.
   C. PICTORIAL SYMBOL SIGNS (PICTOGRAMS) SHALL BE ACCOMPANIED BY THE EQUIVALENT VERBAL DESCRIPTION PLACED DIRECTLY BELOW THE PICTOGRAM. THE BORDER DIMENSIONS OF THE PICTOGRAM SHALL BE A MINIMUM OF 6" IN HEIGHT.
4. CONTRACTED GRADE 2 BRAILLE SHALL BE USED ON THE PERMANENT IDENTIFICATION SIGN. DOTS SHALL BE 1/10" ON CENTERS IN EACH CELL WITH 2/10" SPACE BETWEEN CELLS. DOTS SHALL BE RAISED A MINIMUM OF 1/40" ABOVE THE BACKGROUND.
5. LETTERS AND NUMBERS ON THE PERMANENT IDENTIFICATION SIGN SHALL HAVE A WIDTH TO HEIGHT RATIO OF BETWEEN 3:5 AND 1:1 AND A STROKE WIDTH-TO-HEIGHT RATIO BETWEEN 1:5 AND 1:10.
6. CHARACTERS AND NUMBERS ON THE PERMANENT SIGN SHALL BE SIZED ACCORDING TO THE VIEWING DISTANCE FROM WHICH THEY ARE TO BE READ. THE MINIMUM HEIGHT IS MEASURED USING AN UPPERCASE X. LOWER CASE CHARACTERS ARE PERMITTED.
7. CHARACTERS AND SYMBOLS SHALL CONTRAST WITH THEIR BACKGROUND, EITHER LIGHT CHARACTERS ON A DARK BACKGROUND OR DARK CHARACTERS ON A LIGHT BACKGROUND.

B ACCESSIBILITY SIGNAGE NOTES

NOTE:

THIS DRAWINGS REPRESENTS MIN. REQUIREMENTS AND IS DIAGRAMATIC ONLY. EXACT LOCATION OF FIXTURES AND CONFIGURATION SHOULD BE COORDINATED WITH CONSTRUCTION DRAWINGS. MODIFY AS REQ'D.

WATER CLOSET:	ONE AT SIDE WALL 30 1/4" LONG (MIN) MOUNTED MAX. 12" FROM FACE OF REAR WALL. AMERICAN STANDARD #2467.016- PRESSURE ASSIST. WATERS SAVER TOILET. COLOR: WHITE. WITH MATCHING OLSONITE #95 OPEN- FRONT SEAT. (TOP OF SEAT AT 16 1/2" AFF. MAX) TOILET FLUSH CONTROL SHALL BE OPERABLE WITH ONE HAND, WITHOUT TIGHT GRASPING OR TWISTING OF THE WRIST, AND A MAX FORCE OF 5LBS. TOILET FLUSH CONTROL SHALL BE MOUNTED ON THE OPEN SIDE OF TANK (OPPOSITE SIDE WALL) AT A MAX HEIGHT OF 44" AFF, UNLESS OTHERWISE NOTED.
LAVATORY:	AMERICAN STANDARD #0356.421 LUCERNE WALL HUNG LAVATORY COLOR: WHITE WITH CERAMIX 2000.100 FAUCET NO. 7719.16 GRID. HOT WATER AND DRAIN LINES LOCATED UNDER LAVATORY SHALL BE INSULATED OR OTHERWISE PROTECTED. FAUCET CONTROLS SHALL BE OPERABLE WITH ONE HAND, WITHOUT TIGHT GRASPING OR TWISTING OF THE WRIST, AND A MAX FORCE OF 5LBS.
GRAB BARS:	ONE AT SIDE WALL 42" LONG (MIN) MOUNTED MAX 12" FROM FACE OF REAR WALL. ONE AT SIDE WALL 18" LONG (MIN) VERTICAL MOUNTED MAX. 41" FROM FACE OF REAR WALL. ONE AT BACK WALL 36" LONG (MIN) MOUNTED MAX 6" FROM FACE OF SIDE WALL GRAB BARS SHALL BE 1 1/2" CLEAR FROM WALL (1 1/4" DIAMETER) MOUNTED AT 33" AFF TO CENTERLINE. BOBRICK B-5806 SERIES WITH 2586 SERIES ANCHOR PLATES WITHSTAND 250 LB. VERTICAL AND HORIZONTAL PRESSURE GRAB BARS SHALL NOT ROTATE WITHIN THEIR FITTINGS. EDGES SHALL HAVE A MIN. RADIUS OF 1/8"
SIGNAGE :	PROVIDE HANDICAP SIGN 1 1/4" HIGH MOUNTED AT 60" AFF. ADJACENT TO LATCHSIDE
ACCESSORIES:	MIRRORS #B165-2436 & BABY CHANGING STATION KOALA KARE #KB208-01 (PROV. & INST. BY L.L.). TOILET PAPER DISPENSER SCA-56TR & GOJO SOAP DISPENSER 800 SERIES (PROV. BY F.B. INSTALLED BY T.G.C.) T.S.C. TO COORDINATE LOCATION WITH GFCI OUTLET.
WALL FINISH NOTES	PROVIDE NON- ABSORBENT FINISH ON WALLS TO 4'-0" A.F.F. F.R.P. (OR APPROVED EQUAL) COLOR TO BE WHITE
MOP SINK	CRANE PLUMBING # MSB2424: 24"X24"X10" MOP BASIN, WHITE- FURNISH W/ FIAT #830-AA FAUCET W/ 3' HOSE.
DRINKING FOUNTAIN	ELKAY MODEL EZSTL8C HI/LO STYLE PUSH BAR FRONT/SIDES
TOILET PARTITIONS	BOBRICK, HIGH PRESSURE LAMINATE, CLASSIC SERIES 1541, COLOR BEIGE

C TOILET ACCESSORY NOTES

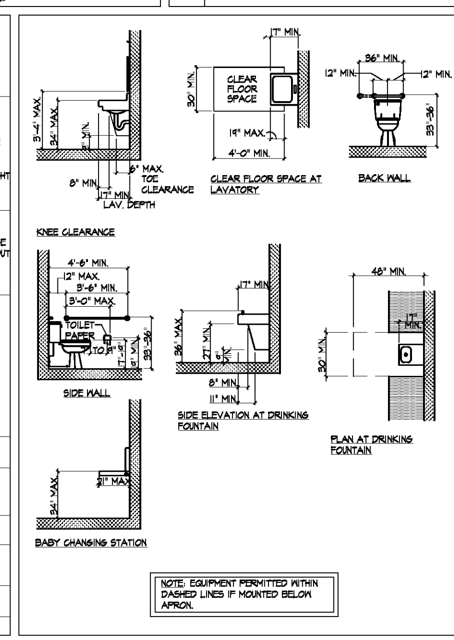

D CABO/ANSI STANDARDS

SCALE: 1/4"=1'-0"

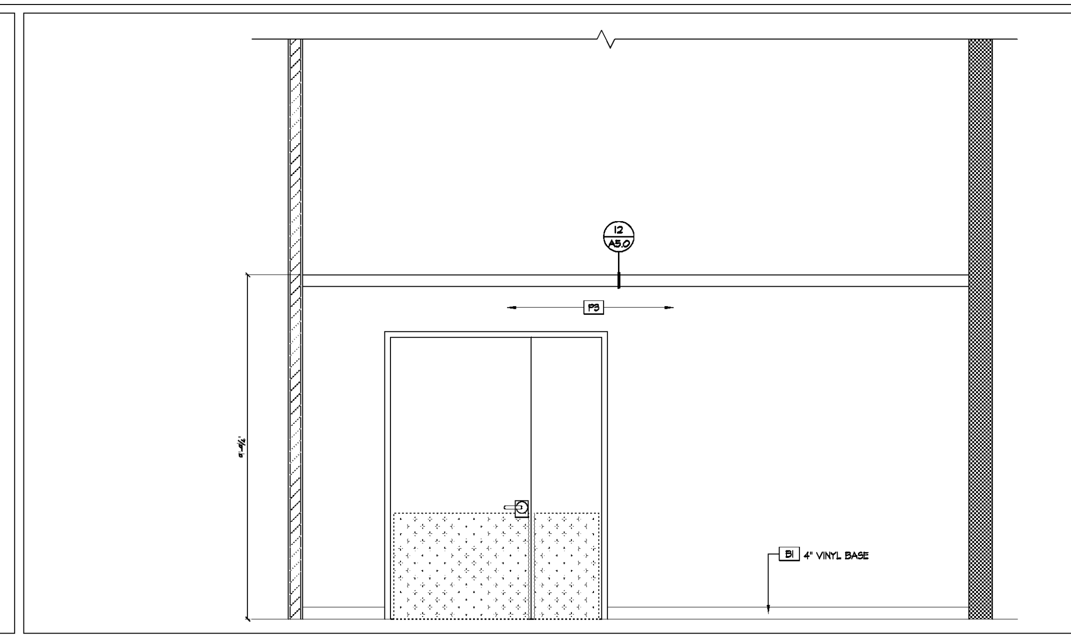

3 STOCK ROOM ELEVATION

SCALE: 1/2" = 1'-0"

FREDERICK J. GOGLIA
ARCHITECT, NCARB, RDI
1950 CRAIG ROAD, SUITE 300 ST. LOUIS, MO 63146
PH. (314) 415-2400 FAX (314) 415-2300 www.arcv.com

ENGINEER

ARCHITECTURAL SEAL

DATE ISSUE

	DATE	REVISION	NAME
	00/00/19	PERMIT / OWNER	

PROJECT NAME / LOCATION

five BELOW
THE PROMENADE
3942 PROMENADE PARKWAY
D'IBERVILLE, MS 39540

PROJECT INFORMATION

DATE: APRIL 26, 2019
PROJECT NO. 190219
DELIVERY TYPE: V-BOX

DRAWN: BLH
CHECKED: TMQ

SHEET TITLE / NUMBER

RESTROOM ELEVATIONS, DETAILS & NOTES

A4.1

Order Plans @ WWW.LDILine.com