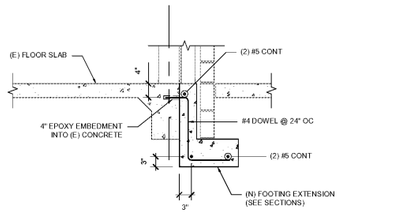

NOTE

WHERE (N) FOOTING EXTENSION MEETS (E) COLUMN FOOTINGS PROVIDE 4" EPOXY EMBEDMENT FOR (2) #5 CONT REINF BARS

A DETAIL - FOOTING EXTENSION
SCALE: 3/4" = 1'-0"

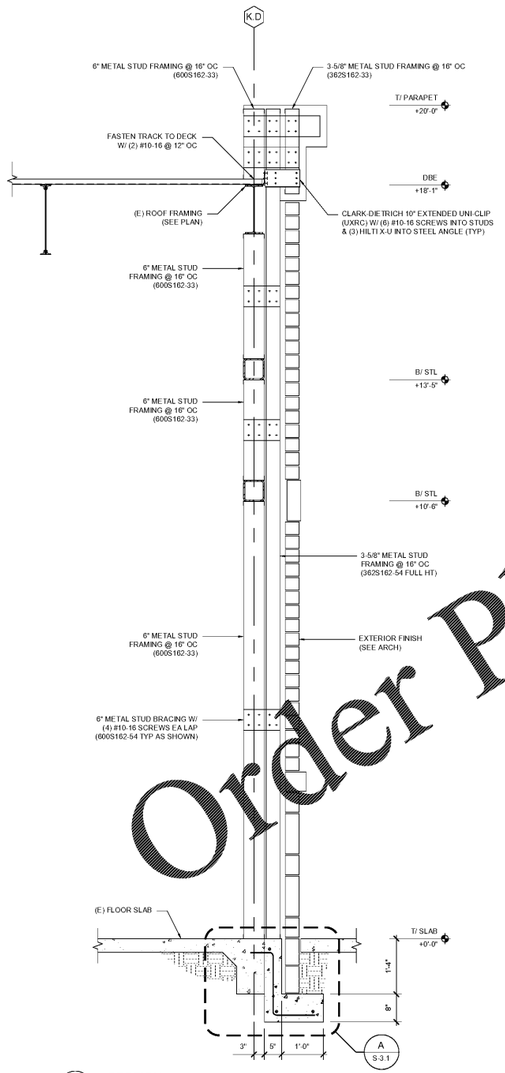

3 SECTION
SCALE: 3/4" = 1'-0"

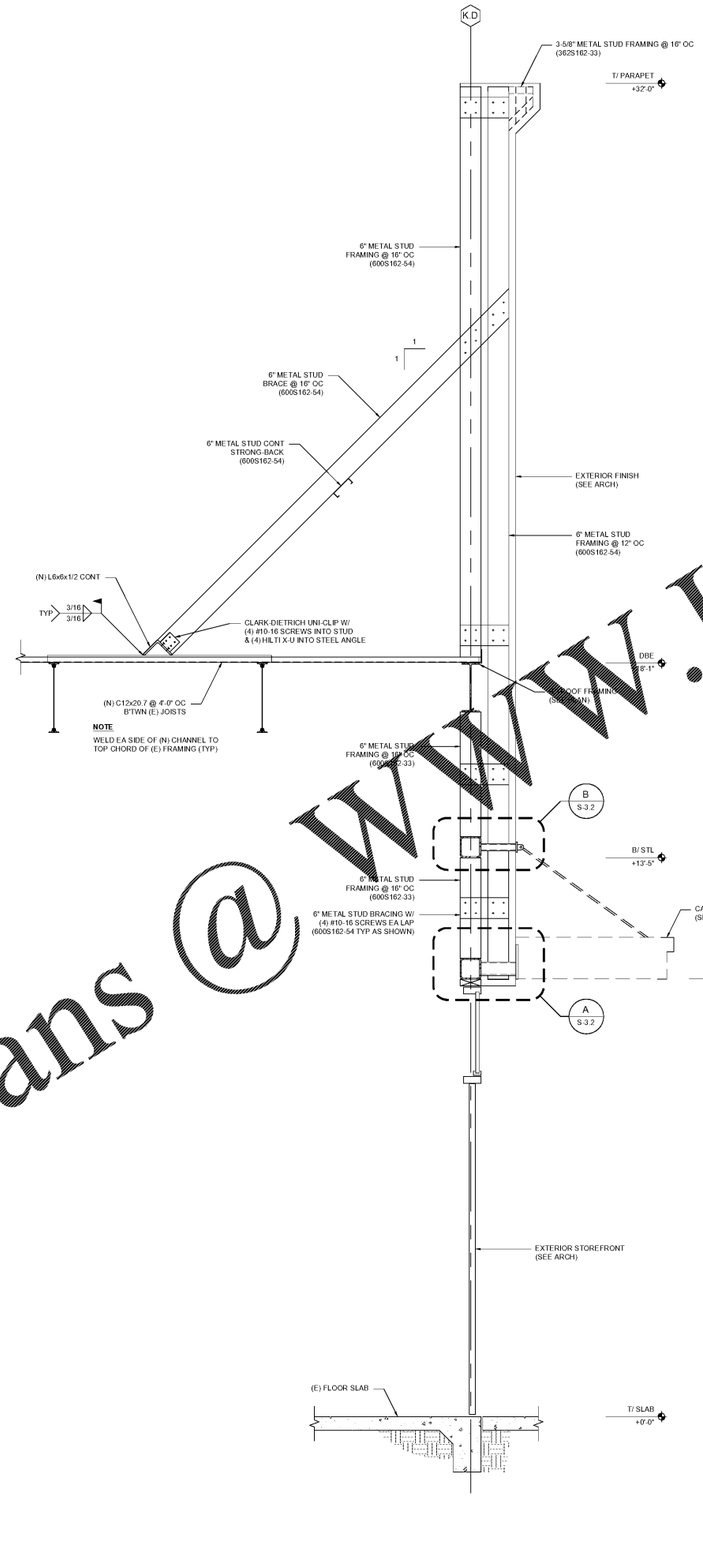

2 SECTION
SCALE: 3/4" = 1'-0"

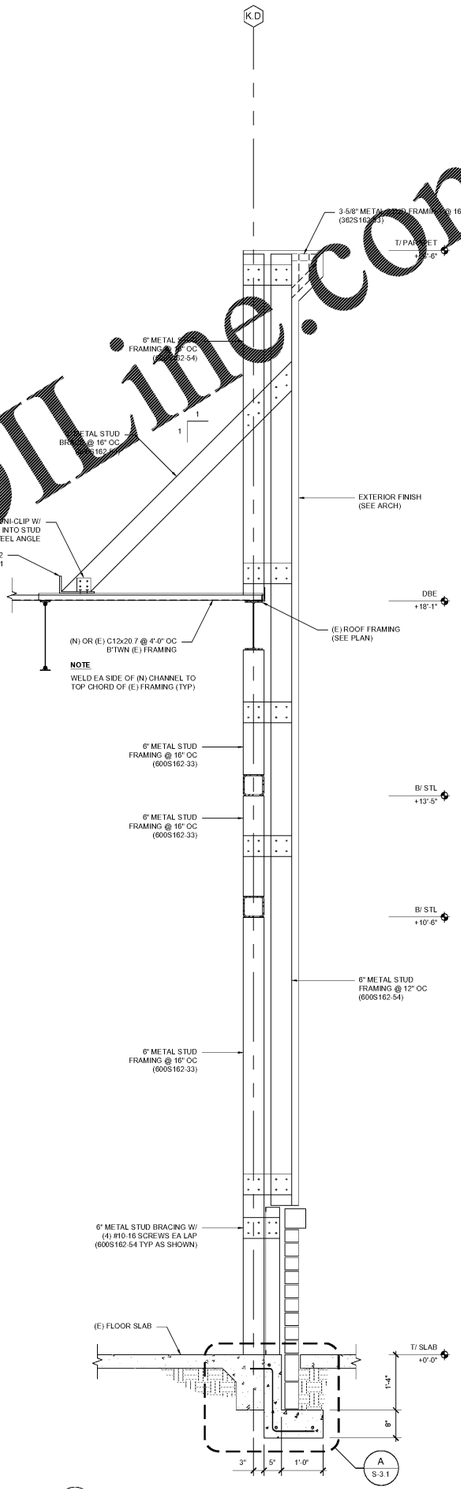

1 SECTION
SCALE: 3/4" = 1'-0"

Order Plans @ www.LDI.me.com

PHILLIPS
architects + engineers
770.394.1616

DEL VALLE + MCNEIL, LLC
structural engineers
404.369.0058
dvmstructural.com
Project No. 19-201016
CONSULTANT

SEAL

ISSUE & REVISION RECORD

#	DATE	DESCRIPTION
	05/30/2019	PERMIT SUBMITTAL

This document is © Phillips Partnership, PC and is considered an instrument of service. It is provided with respect to the project as indicated below. All rights reserved. This document may not be reproduced without the prior written consent of Phillips Partnership, PC.

TENANT

PROJECT

THE PROMENADE

D'IBERVILLE, MS.

CLIENT

CBL
CBL PROPERTIES

PHILLIPS JOB NUMBER 1925401
ISSUE DATE 05/30/2019
DRAWN BY/CHECKED BY MM
DRAWING TITLE

SECTIONS

SHEET NUMBER

S 3.1

THE PALISADES
5901 PEACHTREE DUNWOODY RD.
BUILDING A, SUITE 455
ATLANTA, GEORGIA 30328