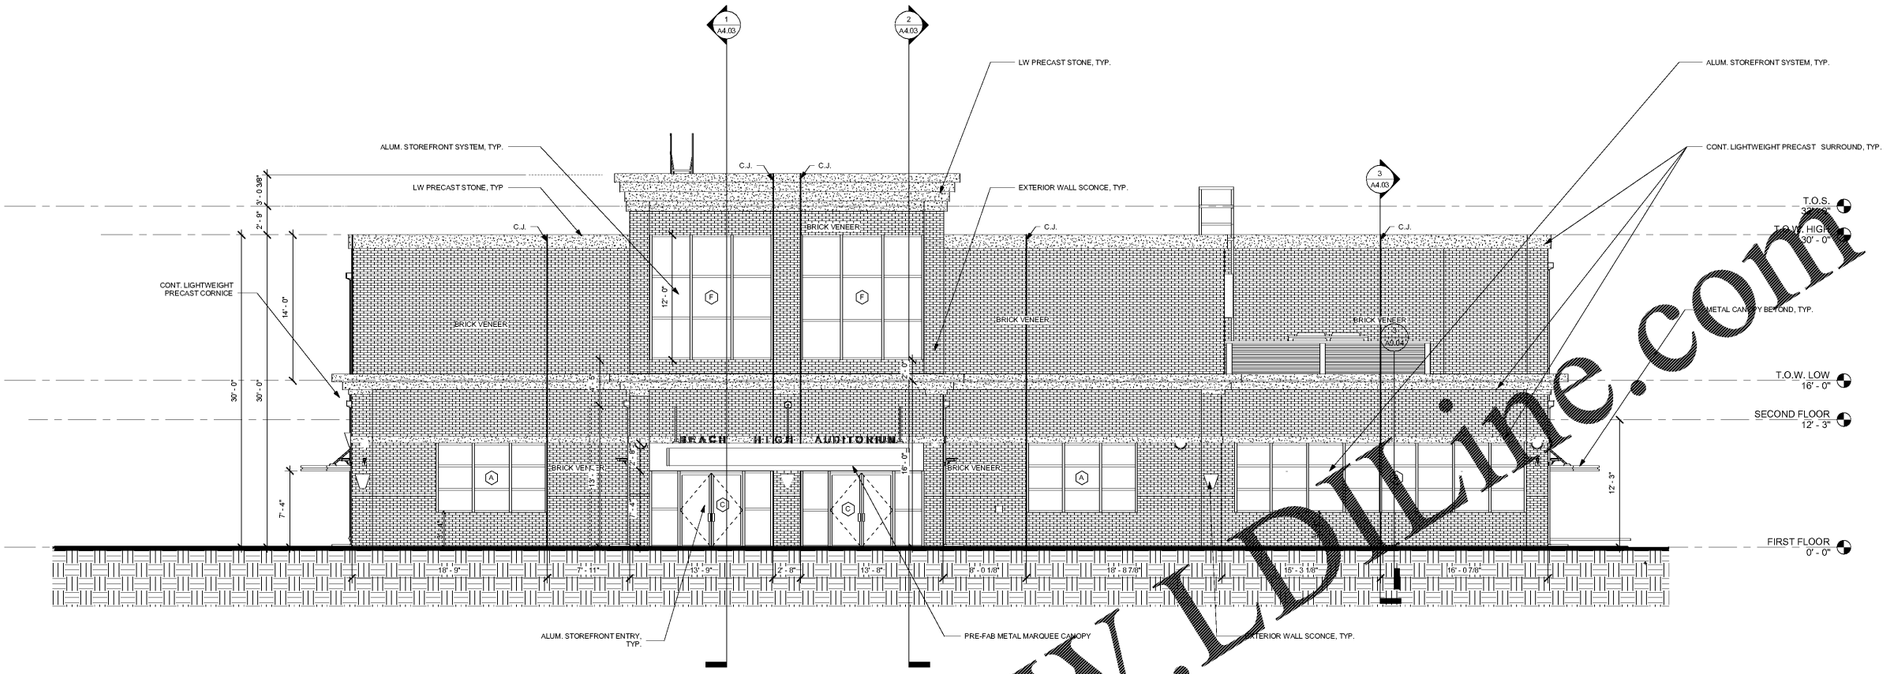

1 EAST ELEVATION

3/16" = 1'-0"

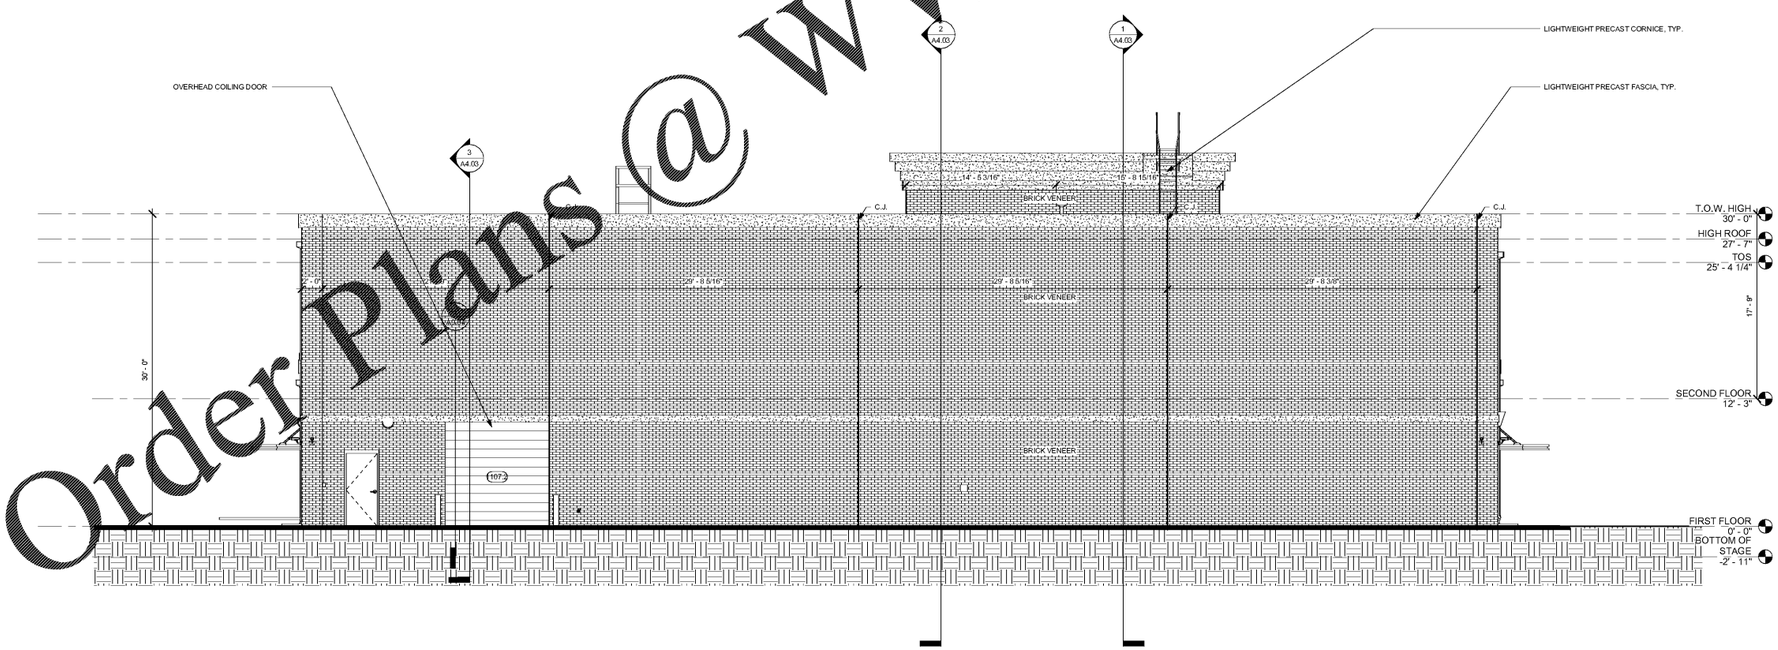

2 WEST ELEVATION

3/16" = 1'-0"

In Association With
LOMMACK KOLMAN SMITH
ARCHITECTS
301 W. Broughton St. #301
Savannah, GA. 30401
Ph.: 912-232-5561

RELEASED FOR CONSTRUCTION
FACILITY CODE: 625-0312

Order Plans @ WWW.LDILine.com

JOB NAME: BEACH HIGH SCHOOL AUDITORIUM
3001 Hopkins Street
Savannah, Georgia 31405
Chatham County Public School System

SHEET NAME: ELEVATIONS

THIS DRAWING AND ITS REPRODUCTIONS ARE THE PROPERTY OF THE ARCHITECT AND MAY NOT BE REPRODUCED, PUBLISHED OR USED IN OTHER PROJECTS OR EXTENSIONS TO THIS PROJECT WITHOUT THE WRITTEN PERMISSION OF THE ARCHITECT.

J. W. ROBINSON & ASSOCIATES, INC.
• ARCHITECTS • INTERIOR DESIGNERS • URBAN PLANNERS •
1020 RALPH DAVID ABERNATHY BLVD., S.W., ATLANTA, GEORGIA 30310
PHONE: (404) 753-4129 FAX: (404) 753-4435

JOB NO. 201801

DRAWN: CDB CHECKED: SJ

DATE: SEPT. 4, 2018 100% SCHEMATIC DESIGN
OCT. 29, 2018 100% DESIGN DEVELOPMENT
APRIL 5, 2019 80% CONST. DOCUMENTS
MAY. 17, 2019 100% CONST. DOCUMENTS

REVISIONS:

SHEET NUMBER
A3.01