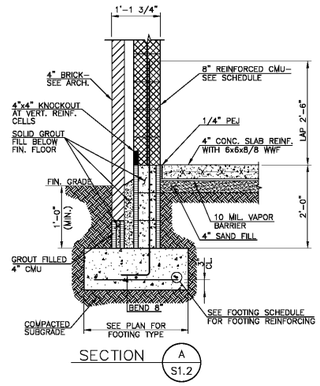

SECTION A S1.2

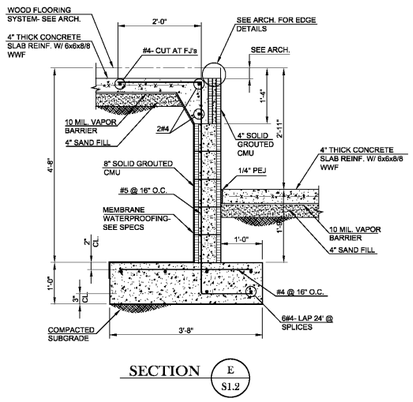

SECTION E S1.2

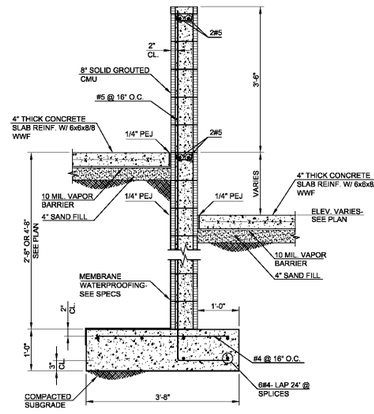

SECTION F S1.2

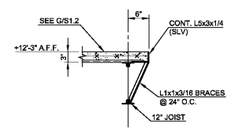

SECTION J S1.2

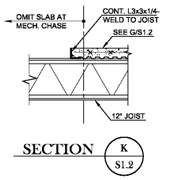

SECTION K S1.2

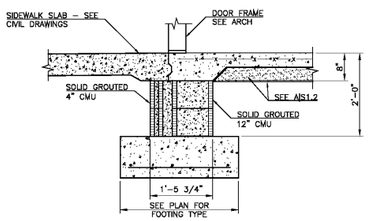

SECTION M S1.2

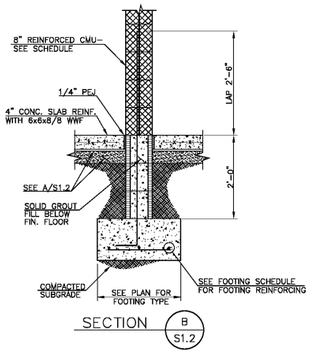

SECTION B S1.2

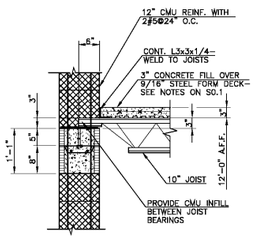

SECTION G S1.2

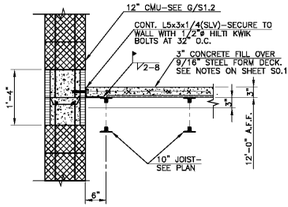

SECTION H S1.2

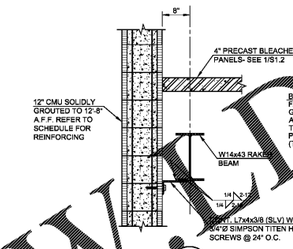

SECTION L S1.2

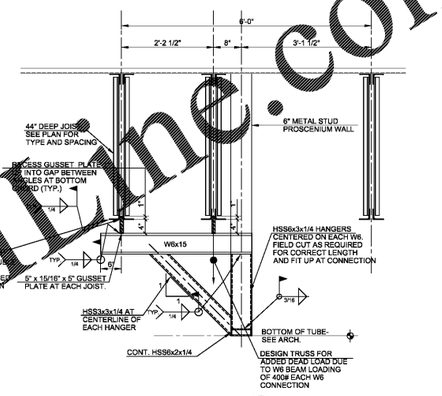

SECTION N S1.2

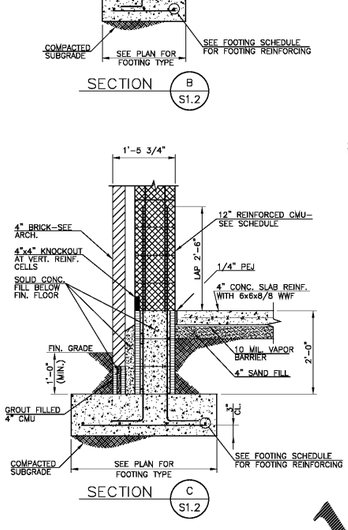

SECTION C S1.2

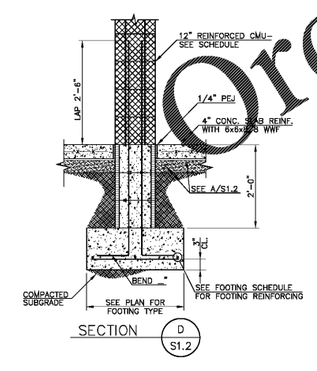

SECTION D S1.2

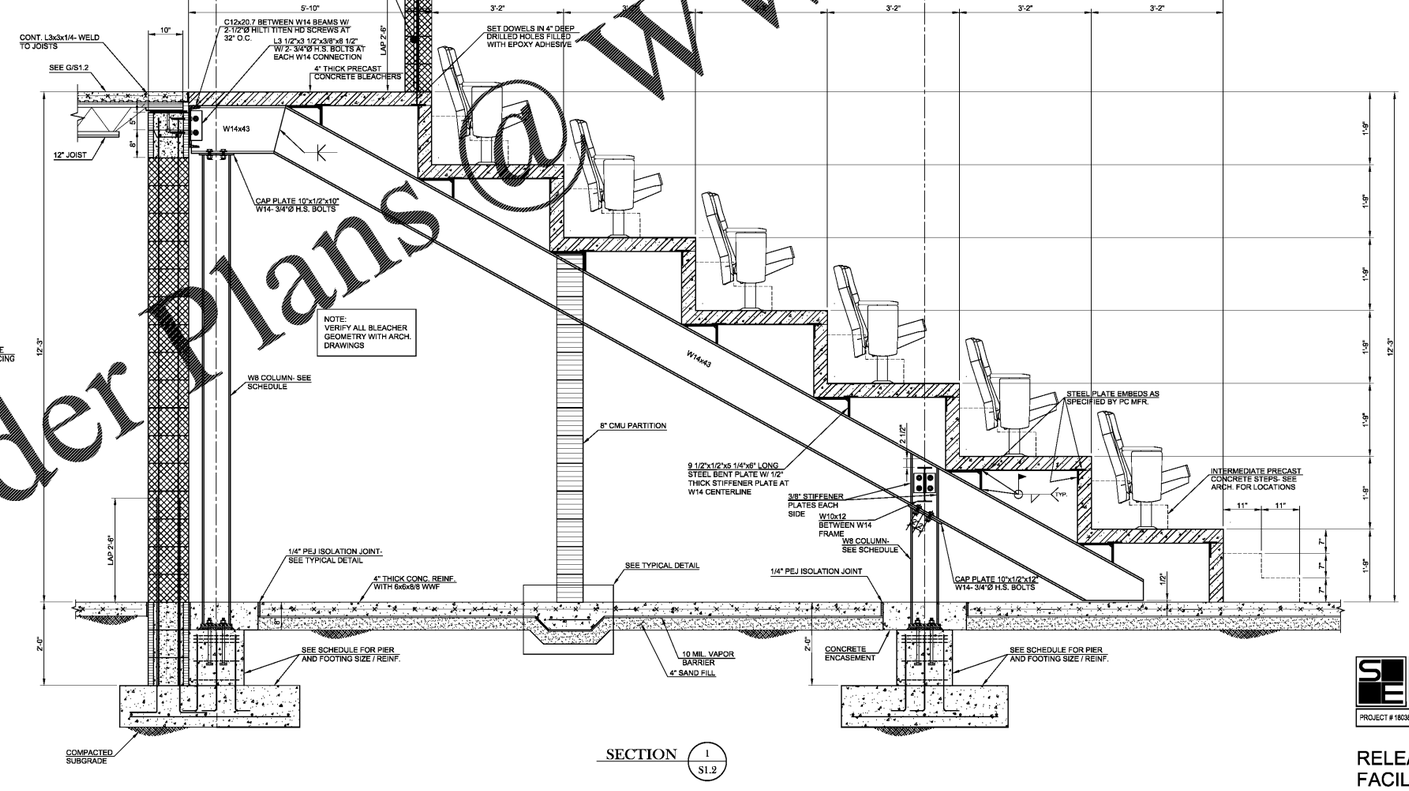

SECTION 1 S1.2

Order Plans @ WWW.DLine.com

SAUSSY ENGINEERING
400 Johnny Mercer Boulevard • Suite E
P.O. Box 30597 • Savannah, Georgia 31410
Phone: (912) 898-8255 • Fax: (912) 898-1882

PROJECT # 18038: S1.2.dwg 5/15/2019 3:19 pm

In Association With
LUKMIRACK KOLMAN SMITH
ARCHITECTS
301 W. Broughton St. #301
Savannah, GA. 30401
Ph.: 912-232-5561

RELEASED FOR CONSTRUCTION
FACILITY CODE: 625-0312

GEORGIA REGISTERED PROFESSIONAL ENGINEER No. 27126 W. HAYDEN SAUSSY, III Not Valid Unless Signed

JOB NAME: BEACH HIGH SCHOOL AUDITORIUM
3001 Hopkins Street
Savannah, Georgia 31405
Chatham County-Public School System

SHEET NAME: SECTIONS

THIS DRAWING AND ITS REPRODUCTIONS ARE THE PROPERTY OF THE ARCHITECT AND MAY NOT BE USED OR REPRODUCED IN ANY MANNER WHATSOEVER WITHOUT THE WRITTEN PERMISSION OF THE ARCHITECT.

J. W. ROBINSON & ASSOCIATES, INC.
• ARCHITECTS • INTERIOR DESIGNERS • URBAN PLANNERS •
1020 RALPH DAVID ABERNATHY BLVD., S.W., ATLANTA, GEORGIA 30310
PHONE: (404) 753-4129 FAX: (404) 753-4435

JOB NO.: 201801
DRAWN: WHS III
CHECKED: WHS III
DATE: SEPT. 4, 2018 100% SCHEMATIC DESIGN
OCT. 29, 2018 100% DESIGN DEVELOPMENT
APRIL 5, 2019 90% CONST. DOCUMENTS
MAY 17, 2019 100% CONST. DOCUMENTS
REVISIONS:

SHEET NUMBER
S1.2