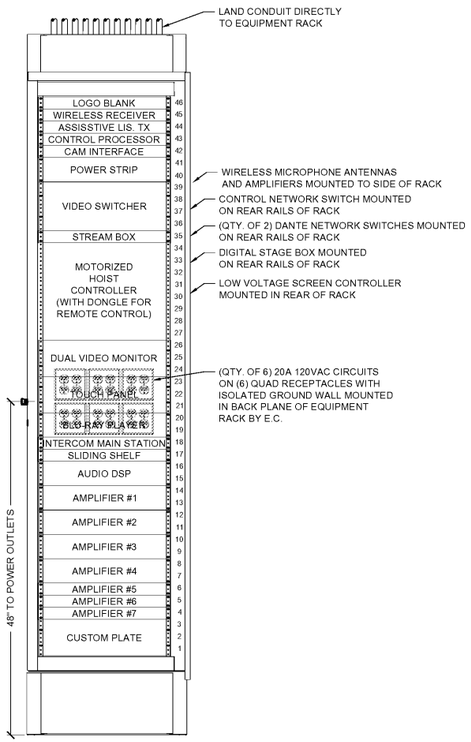

9 ER1.1

STAGE MANAGER'S EQUIPMENT RACK
RACK MOUNTED TO WALL. CONDUIT DIRECTLY TO RACK
EQUIPMENT RACK PROVIDED BY P.S.C. AND INSTALLED BY E.C.
EQUIPMENT PROVIDED AND INSTALLED BY P.S.C.
REQUIRES (6) 20A 120VAC QUAD RECEPTACLES IN BACK PLANE BY E.C.

1 EPS-4.4 STAGE MANAGER'S RACK
SCALE: 1-1/2" = 1'

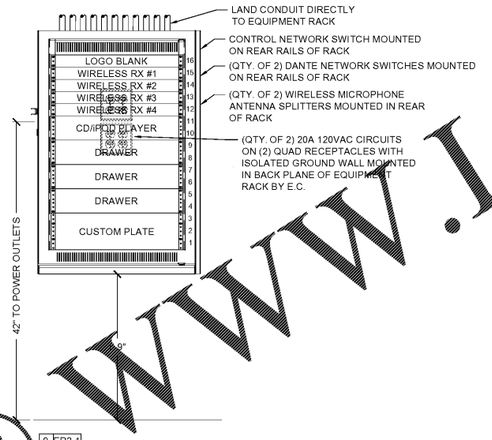

9 ER2.1

CONTROL BOOTH EQUIPMENT RACK
RACK MOUNTED TO WALL. CONDUIT DIRECTLY TO RACK
EQUIPMENT RACK PROVIDED BY P.S.C. AND INSTALLED BY E.C.
EQUIPMENT PROVIDED AND INSTALLED BY P.S.C.
REQUIRES (1) 20A 120VAC QUAD RECEPTACLE IN BACK PLANE BY E.C.

2 EPS-4.4 LIGHTING EQUIPMENT RACK
SCALE: 1-1/2" = 1'

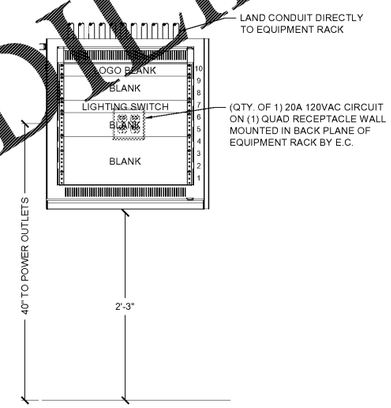

9 ER3.1

PRODUCTION LIGHTING EQUIPMENT RACK
RACK MOUNTED TO WALL. CONDUIT DIRECTLY TO RACK
EQUIPMENT RACK PROVIDED BY P.S.C. AND INSTALLED BY E.C.
EQUIPMENT PROVIDED AND INSTALLED BY P.S.C.
REQUIRES (1) 20A 120VAC QUAD RECEPTACLE IN BACK PLANE BY E.C.

3 EPS-4.4 LIGHTING EQUIPMENT RACK
SCALE: 1-1/2" = 1'

4 EPS-4.4 CONTROL TOUCH PANEL MOUNTED IN RACK 9 ER1.1
SCALE: 3" = 1'

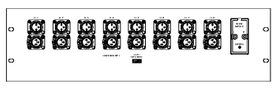

5 EPS-4.4 CUSTOM RACK PLATE MOUNTED IN RACK 9 ER1.1
SCALE: 3" = 1'

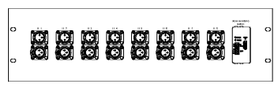

6 EPS-4.4 CUSTOM RACK PLATE MOUNTED IN RACK 9 ER2.1
SCALE: 3" = 1'

Order Plans @ WWW.LDLine.com

1 EQUIPMENT RACK DETAILS
SCALE AS NOTED

NOT RELEASED FOR CONSTRUCTION
FACILITY CODE: 625-0312

JOB NAME: BEACH HIGH SCHOOL AUDITORIUM
3001 Hopkins Street
Savannah, Georgia 31405
Chatham County-Savannah School System

SHEET NAME: EQUIPMENT RACK DETAILS

THIS DRAWING AND ITS REPRODUCIBLES ARE THE PROPERTY OF THE ARCHITECT AND MAY NOT BE USED OR REPRODUCED IN ANY MANNER WITHOUT THE WRITTEN PERMISSION OF THE ARCHITECT. ALL RIGHTS RESERVED. COPYRIGHT J.W. ROBINSON & ASSOCIATES, INC. 2019
PLANS AND SPECIFICATIONS ARE THE PROPERTY OF THE ARCHITECT AND ARE NOT TO BE USED ON ANY PROJECT WITHOUT THE WRITTEN PERMISSION OF THE ARCHITECT

J. W. ROBINSON & ASSOCIATES, INC.
• ARCHITECTS • INTERIOR DESIGNERS • URBAN PLANNERS •
1020 RALPH DAVID ABERNATHY BLVD., S.W., ATLANTA, GEORGIA 30310
PHONE: (404) 753-4129 FAX: (404) 753-4435

JOB NO. 201801
DRAWN: EAH | CHECKED: SJ

REVISIONS:
DATE: SEPT. 4, 2018 100% SCHEMATIC DESIGN
OCT. 29, 2018 100% DESIGN DEVELOPMENT
APRIL 5, 2019 80% CONSTRUCTION DOCS
MAY 15, 2019 100% CONSTRUCTION DOCS

SHEET NUMBER
EPS-4.4

In Association With
LUMINACK KOLMAN SMITH ARCHITECTS
301 W. Broughton St. #301
Savannah, GA. 30401
Ph.: 912-232-5561