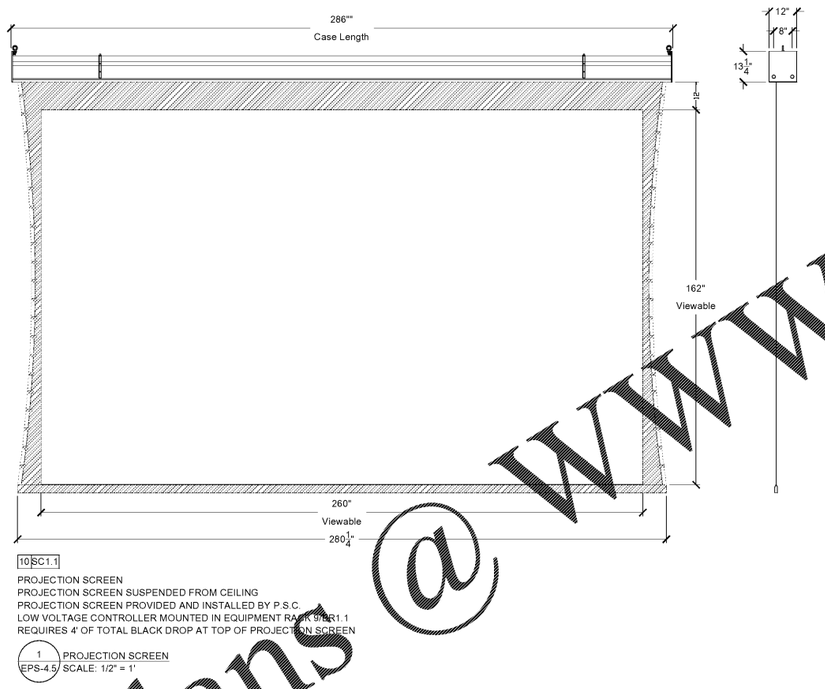

10|SC1.1

PROJECTION SCREEN
PROJECTION SCREEN SUSPENDED FROM CEILING
PROJECTION SCREEN PROVIDED AND INSTALLED BY P.S.C.
LOW VOLTAGE CONTROLLER MOUNTED IN EQUIPMENT RACK 9|ER1.1
REQUIRES 4' OF TOTAL BLACK DROP AT TOP OF PROJECTION SCREEN

1 / EPS-4.5 PROJECTION SCREEN
SCALE: 1/2" = 1'

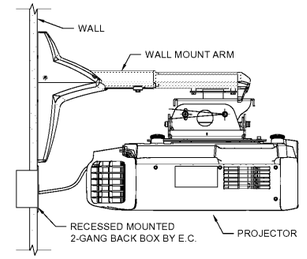

2 / EPS-4.5 AUDITORIUM PROJECTOR MOUNTING DETAIL
SCALE: 2" = 1'

Order Plans @ WWW.LDILine.com

In Association With
LUMINDUCK KOLMAN SMITH ARCHITECTS
301 W. Broughton St. #301
Savannah, GA. 30401
Ph.: 912-232-5561

JOB NAME: BEACH HIGH SCHOOL AUDITORIUM
3001 Hopkins Street
Savannah, Georgia 31405
Chatham County-Savannah Public Schools

SHEET NAME: VIDEO MONITOR AND PROJECTION DETAILS

THIS DRAWING AND ITS REPRODUCIBLE ARE THE PROPERTY OF THE ARCHITECT AND MAY NOT BE USED FOR ANY PURPOSE WHATSOEVER WITHOUT THE ARCHITECT'S WRITTEN PERMISSION. ANY UNAUTHORIZED USE OF THIS PROJECT WITHOUT THE WRITTEN PERMISSION OF THE ARCHITECT

J. W. ROBINSON & ASSOCIATES, INC.
• ARCHITECTS • INTERIOR DESIGNERS • URBAN PLANNERS •
1020 RALPH DAVID ABERNATHY BLVD., S.W., ATLANTA, GEORGIA 30310
PHONE: (404) 753-4129 FAX: (404) 753-4435

JOB NO. 201801
DRAWN: EAH CHECKED: SJ

REVISIONS:	DATE: SEPT. 4, 2018
1	OCT. 29, 2018 100% SCHEMATIC DESIGN
2	APRIL 5, 2019 100% DESIGN DEVELOPMENT
3	MAY 15, 2019 100% CONSTRUCTION DOCS
4	80% CONSTRUCTION DOCS

SHEET NUMBER
EPS-4.5

1 VIDEO MONITOR AND PROJECTION DETAILS
SCALE AS NOTED

NOT RELEASED FOR CONSTRUCTION
FACILITY CODE: 625-0312