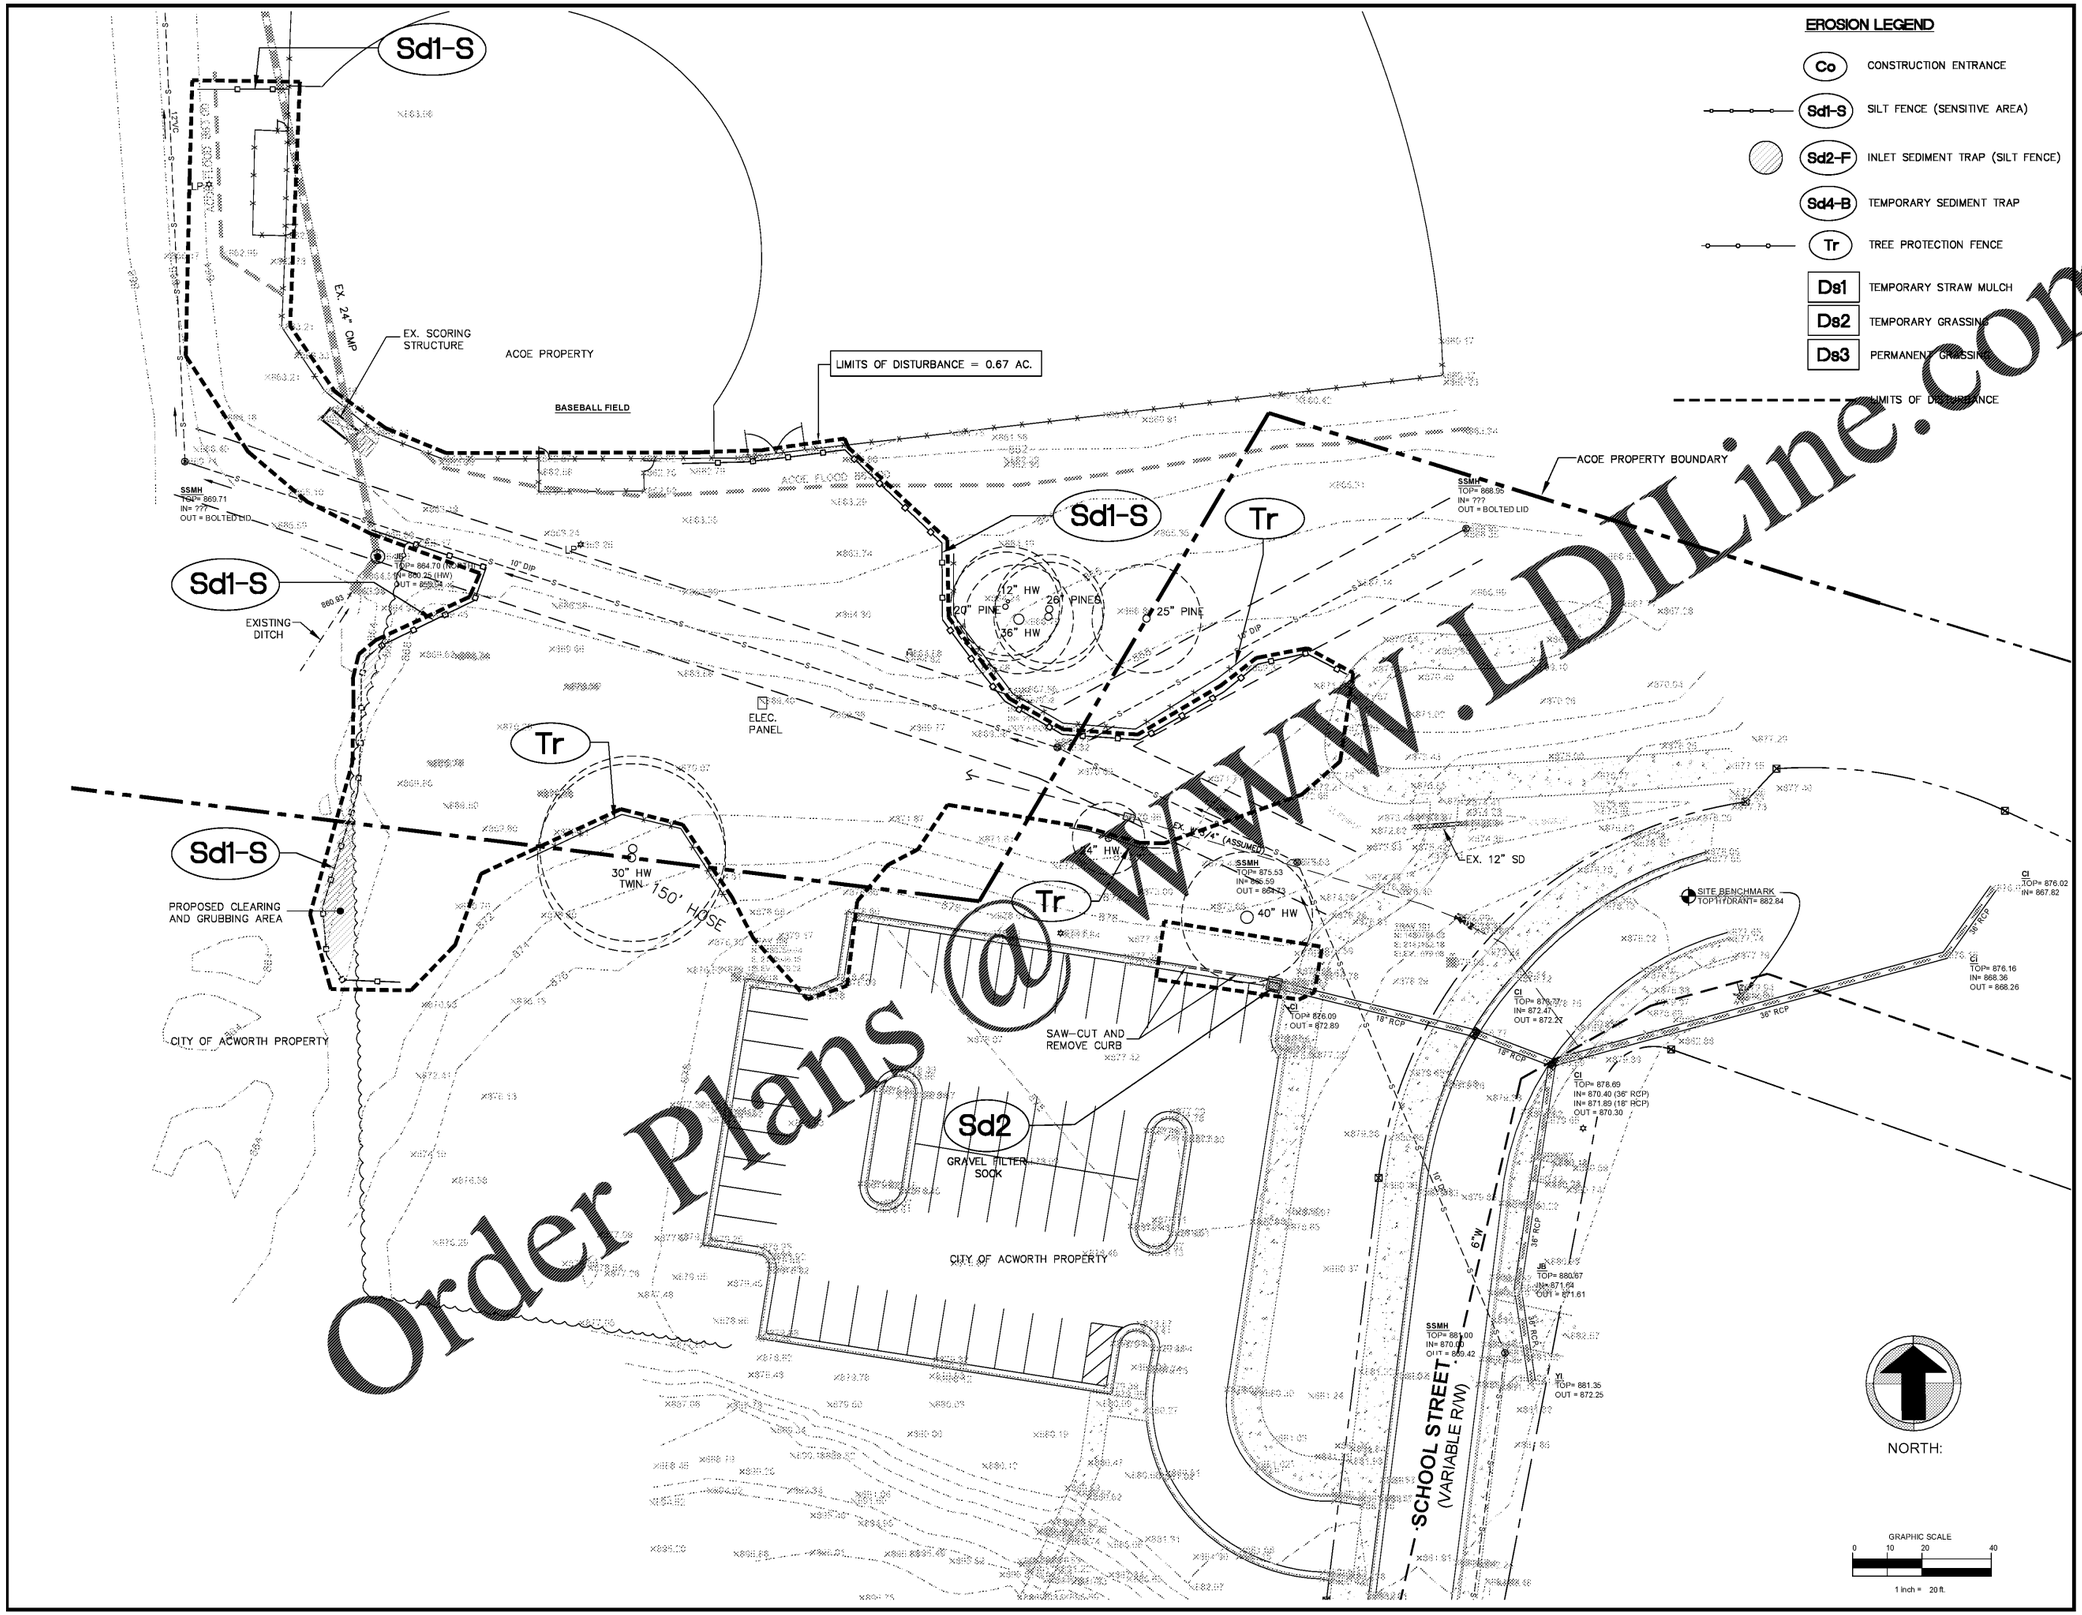

EROSION LEGEND

Co	CONSTRUCTION ENTRANCE
Sd1-S	SILT FENCE (SENSITIVE AREA)
Sd2-F	INLET SEDIMENT TRAP (SILT FENCE)
Sd4-B	TEMPORARY SEDIMENT TRAP
Tr	TREE PROTECTION FENCE
Ds1	TEMPORARY STRAW MULCH
Ds2	TEMPORARY GRASSING
Ds3	PERMANENT GRASSING
	LIMITS OF DISTURBANCE

Order Plans @ WWW.LDILine.com

TK CONSULTING ENGINEERS, LLC
3639 Bancroft Main
Kennesaw, GA 30144
phone: 678.778.3389
tkconsultingllc@gmail.com
Civil Engineering • Site Development • Erosion Control

DRAWING DATE: 7-26-17
PROJECT NO: 16005.00

SUBMITTAL RECORD:
DATE DESCRIPTION

REVISION RECORD:
DATE DESCRIPTION

GSWCC Georgia Soil and Water Conservation Commission
Todd A Korn
Level II Certified Design Professional
Certification Number 0000004107
Issued: 01/13/2016 Expires: 01/13/2018

GEORGIA REGISTERED No. 25893 PROFESSIONAL ENGINEER TODD A. KORN
7-26-17

PROJECT NAME:
DURR FIELD IMPROVEMENTS

SITE:
SCHOOL STREET
ACWORTH, GA

SHEET TITLE:
DEMOLITION AND INITIAL EROSION CONTROL PLAN

SHEET NUMBER:
C1