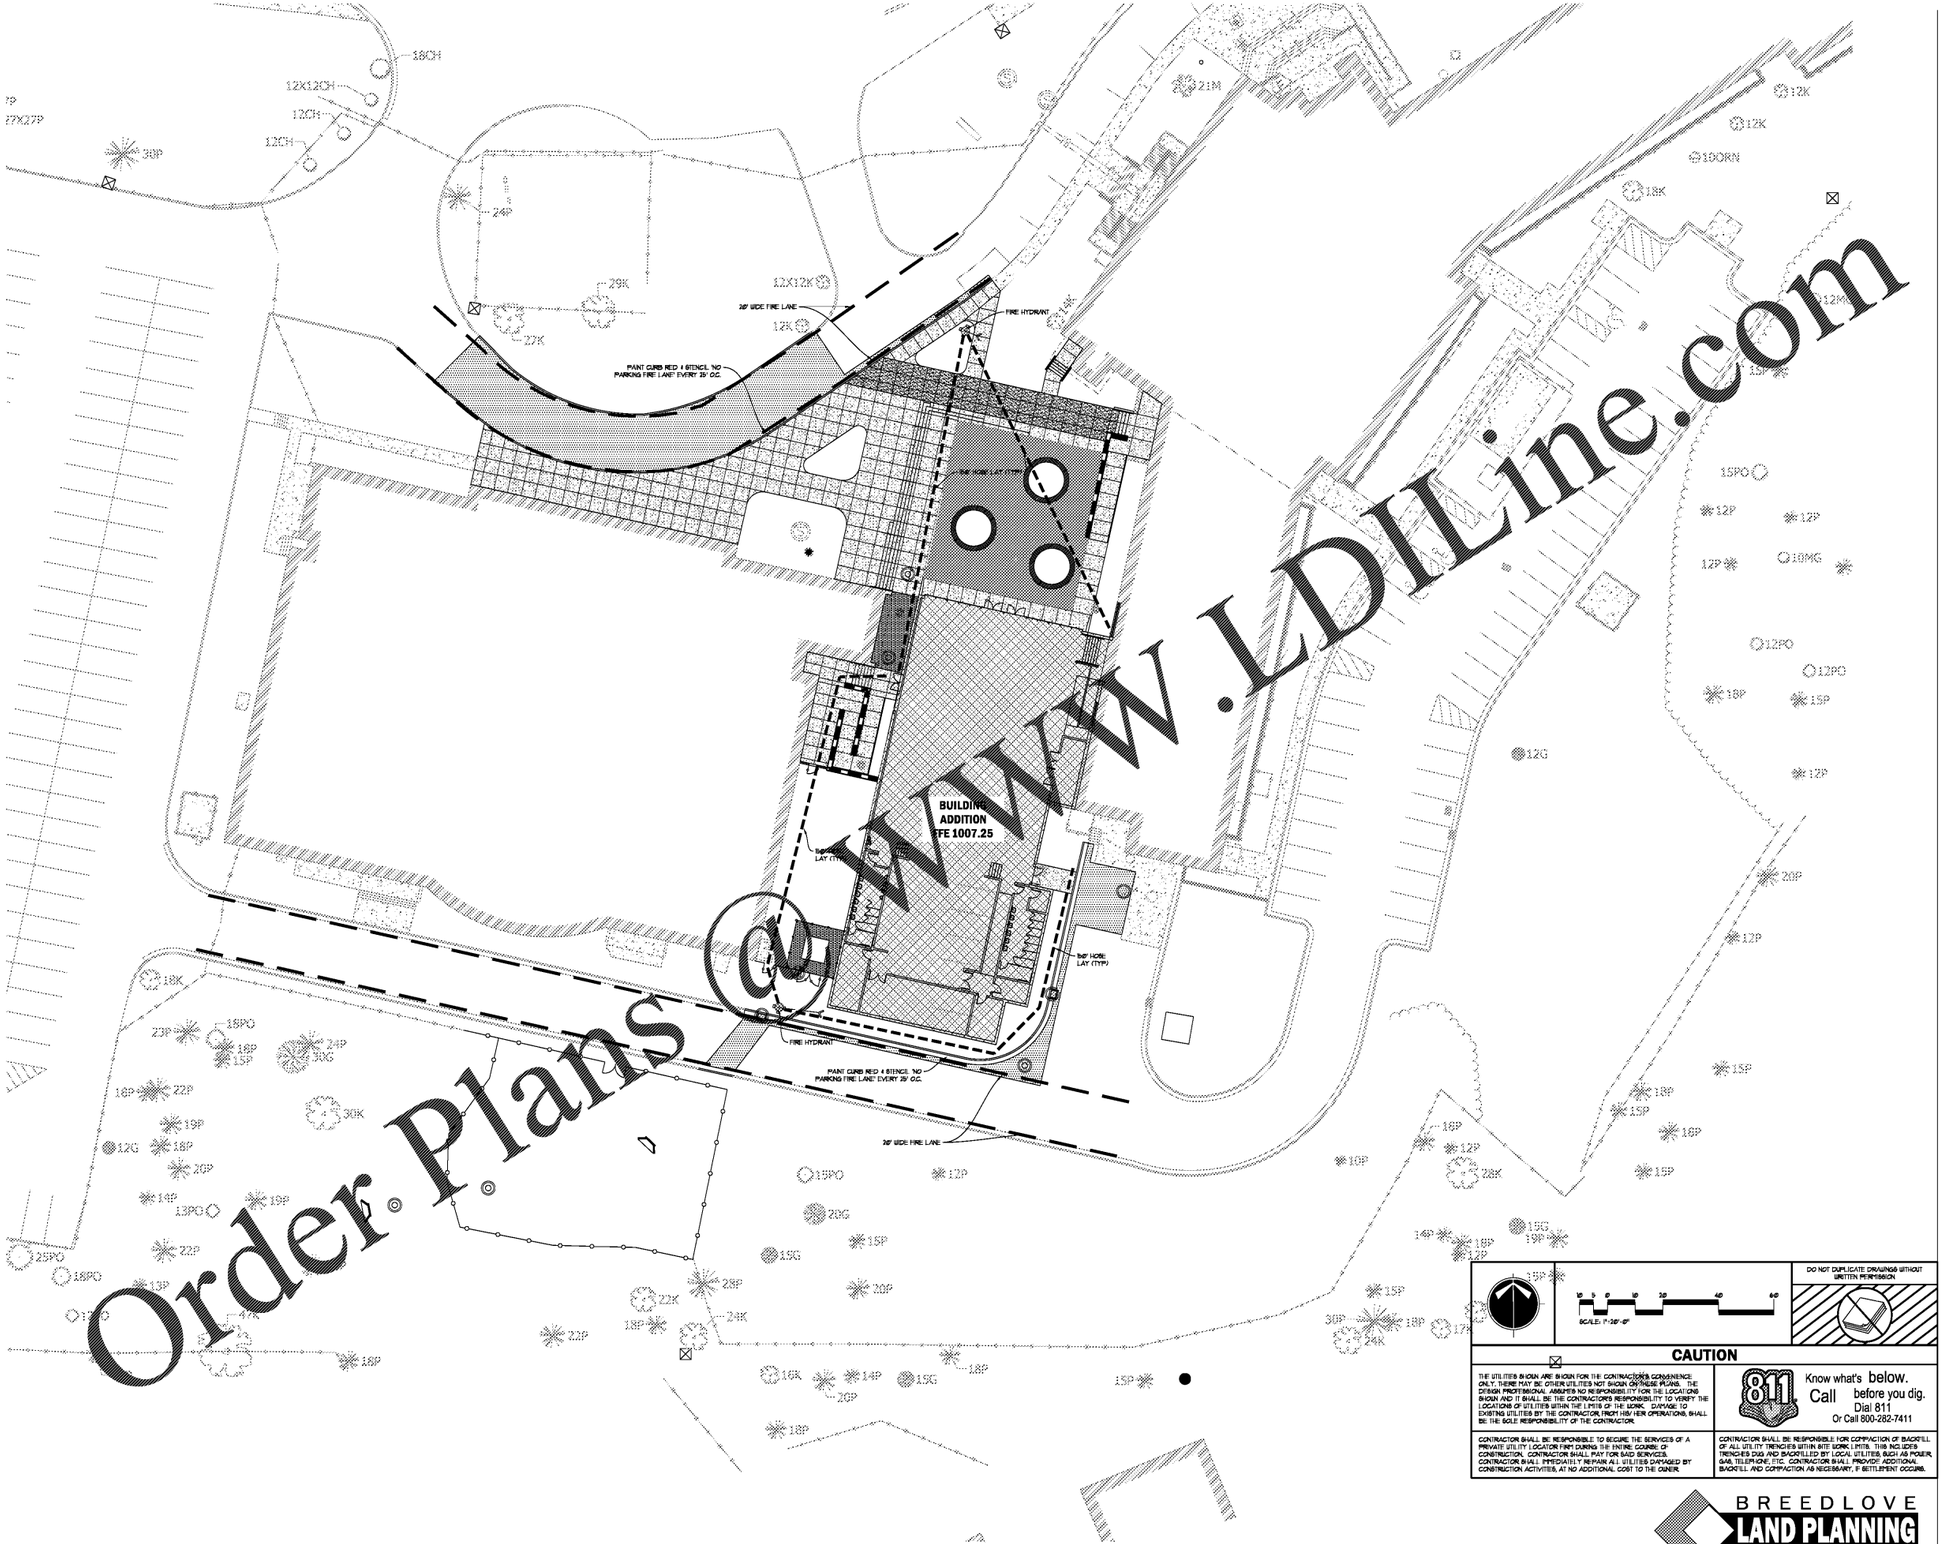

Order Plans @ WWW.LDILine.com

PERKINS +WILL
1315 Peachtree St NE
Atlanta, GA 30309
1.404.873.2300
f.404.892.5823
www.perkinswill.com

GEORGIA REGISTERED No. 1580 PROFESSIONAL ROGER LEE HELMS

ISSUED FOR CONSTRUCTION

PROJECT

RELEASED FOR CONSTRUCTION 06/07/2019

KIPP ATLANTA COLLEGIATE - Addition and Renovations
98 Anderson Ave NW
Atlanta GA 30314

KEYPLAN

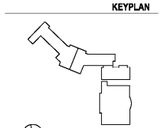

ISSUE CHART

MARK	ISSUE	DATE
Job Number	BLP 18156	
Drawn	RLW	
Checked	AAW	
Approved	AAW	

TITLE

FIRE SITE PLAN

SHEET NUMBER

C305

Copyright © 2018 Perkins+Will

DO NOT DUPLICATE DRAWINGS WITHOUT WRITTEN PERMISSION

SCALE: 1"-30'-0"

CAUTION

THE UTILITIES SHOWN ARE SHOWN FOR THE CONTRACTOR'S CONVENIENCE ONLY. THERE MAY BE OTHER UTILITIES NOT SHOWN ON THESE PLANS. THE DESIGN PROFESSIONAL ASSUMES NO RESPONSIBILITY FOR THE LOCATIONS SHOWN AND IT SHALL BE THE CONTRACTOR'S RESPONSIBILITY TO VERIFY THE LOCATIONS OF UTILITIES WITHIN THE LIMITS OF THE WORK. DAMAGE TO EXISTING UTILITIES BY THE CONTRACTOR, FROM HIS/ HER OPERATIONS, SHALL BE THE SOLE RESPONSIBILITY OF THE CONTRACTOR.

811 Know what's below. Call before you dig. Dial 811 Or Call 800-282-7411

CONTRACTOR SHALL BE RESPONSIBLE TO SECURE THE SERVICES OF A PRIVATE UTILITY LOCATOR FIRM DURING THE ENTIRE COURSE OF CONSTRUCTION. CONTRACTOR SHALL PAY FOR SAID SERVICES. CONTRACTOR SHALL IMMEDIATELY REPAIR ALL UTILITIES DAMAGED BY CONSTRUCTION ACTIVITIES, AT NO ADDITIONAL COST TO THE OWNER.

CONTRACTOR SHALL BE RESPONSIBLE FOR COMPACTION OF BACKFILL OF ALL UTILITY TRENCHES WITHIN SITE WORK LIMITS. THIS INCLUDES TRENCHES DUG AND BACKFILLED BY LOCAL UTILITIES, SUCH AS POWER, GAS, TELEPHONE, ETC. CONTRACTOR SHALL PROVIDE ADDITIONAL BACKFILL AND COMPACTION AS NECESSARY, IF SETTLEMENT OCCURS.

BREEDLOVE LAND PLANNING
Landscape Architects • Civil Engineers
www.landplanning.net

2/6/2019 11:58:24 AM C:\Temp\KIPP_Atlanta_Collegiate_R18_fraserc.rvt