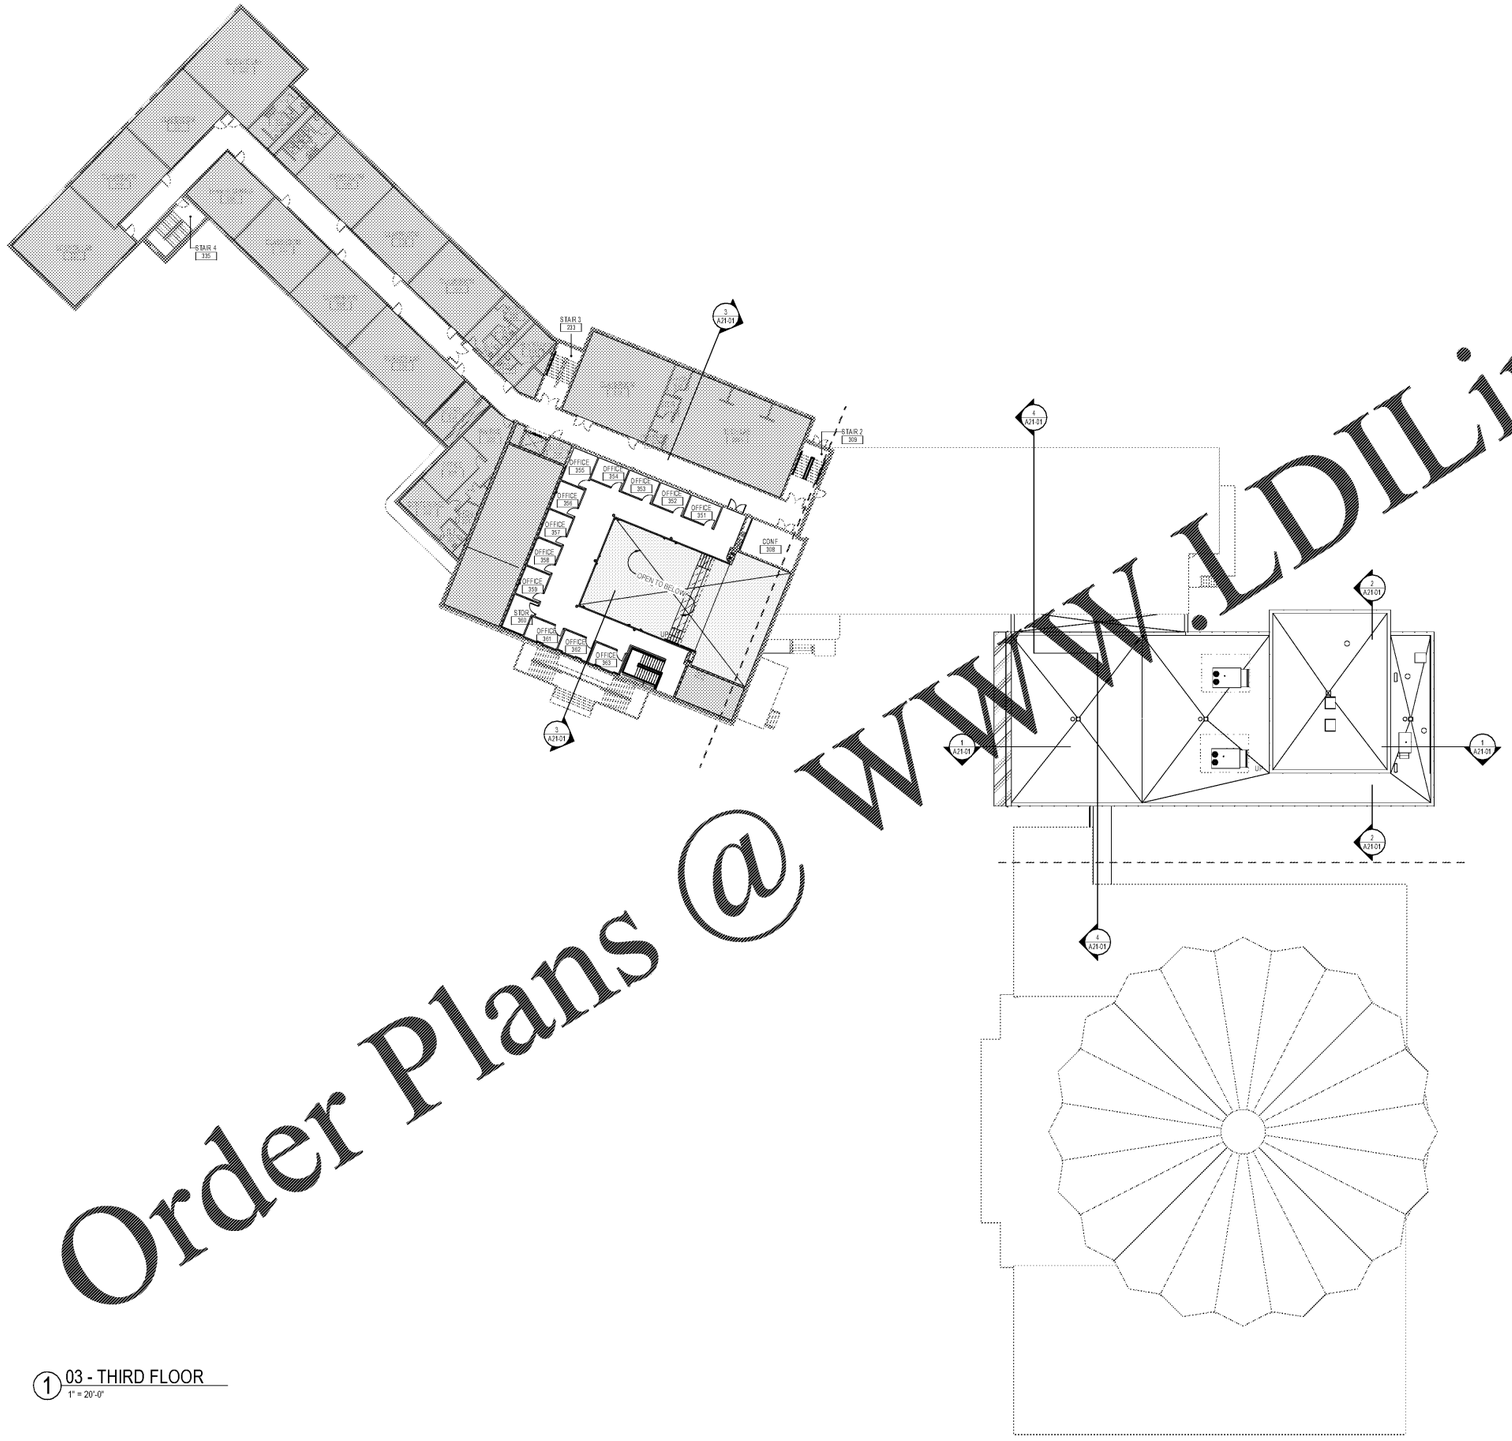

1 03 - THIRD FLOOR
1" = 20'-0"

FLOOR PLAN GENERAL NOTES

1. PARTITION TYPES ARE SCHEDULED IN THE A-61 SERIES. REF. A-01 SERIES "CODE COMPLIANCE PLANS" FOR GRAPHIC EXTENT OF FIRE RATED PARTITIONS. REFER TO PARTITION TYPE SCHEDULE FOR LOCATION OF SOUND ATTENUATION BLANKETS.
2. REFER TO SHEET G00-02 FOR ADDITIONAL GENERAL NOTES.
3. NOT USED.
4. DIMENSIONS SHOWN ON THE FLOOR PLANS FOR NEW CONSTRUCTION ARE TO THE FACE OF FINISH OF INTERIOR WALLS, TO CENTER LINE OF COLUMNS AND TO FACE OF CONCRETE OR MASONRY WALLS, UNLESS OTHERWISE INDICATED. DIMENSIONS IN RENOVATED AREAS ARE FROM FINISH FACE OF EXISTING WALLS TO FINISH FACE OF NEW STUD WALLS, UNLESS OTHERWISE INDICATED.
5. WHERE A ONE HOUR PARTITION IS SHOWN AS A CONTINUATION OF A TWO HOUR PARTITION OR COLUMN ENCASEMENT, THE FACE OF THE GYPSUM BOARD SHALL BE ALIGNED. STUDS SHALL BE OFFSET AND ADDITIONAL LAYERS OF GYPSUM BOARD SHALL BE PROVIDED AS REQUIRED TO PROVIDE FACE ALIGNMENT OF GYPSUM BOARD.
6. SINKS SHALL BE MOUNTED SO THAT THE CENTERLINE OF THE SINK IS 1'-6" MINIMUM TO THE FACE OF THE ADJACENT FIXED ELEMENT, SUCH AS A WALL, CASEWORK, ETC.
7. NOT USED.
8. SEE A-40-01, ARCHITECTURAL DESIGNED ELEVATIONS FOR TYPICAL MOUNTING HEIGHTS FOR PLUMBING FIXTURES AND TOILET ACCESSORIES.
9. DOWN FROM "PTD" AND "PTD" SHALL BE ACCOMPANIED BY A PAPER TOWEL DISPENSER "PTD" AND SOAP DISPENSER "SD" UNLESS OTHERWISE NOTED ON THE FLOOR PLANS.
10. REFER TO A-7 SERIES FOR MISCELLANEOUS DETAILS.
11. PROVIDE A MINIMUM 1'-0" CLEAR FLOOR SPACE AT THE PUSH SIDE OF EVERY DOOR WITH A CLOSER. PROVIDE MINIMUM 1'-6" CLEAR AT THE PULL SIDE OF EVERY DOOR (EXCLUDING PATIENT BEDROOMS), UNLESS SPECIFICALLY DIMENSIONED, NOTED OR SHOWN OTHERWISE.
12. PROVIDE A 1'-4" WIDE CHASE BEHIND SINGLE SIDED TOILETS, AND A 1'-8" WIDE CHASE BETWEEN BACK TO BACK TOILETS, FOR WALL HUNG FIXTURES. FOR FLOOR MOUNTED FIXTURES PROVIDE A 6" STUD, MINIMUM.
13. ALL LAVATORIES AND SINKS SHALL BE MOUNTED A MINIMUM OF 1'-3" FROM THE CENTERLINE OF THE FIXTURE TO THE FINISHED FACE OF THE ADJACENT PARTITION.
14. PROVIDE WOOD BLOCKING AT ALL NEW HANDRAIL LOCATIONS.

FLOOR PLAN LEGEND

- NEW PARTITION
- EXISTING WALL
- XX / A-XXX — EXTERIOR ELEVATION TAG
- XX / A-XXX — WALL SECTION TAG
- XX / A-XXX — BUILDING SECTION TAG
- FV — FIELD VERIFY
- A (ALPHA) — EXTERIOR OPENING TAG
- 1 (NUMERICAL) — INTERIOR WINDOW TAG
- 101A — DOOR TAG
- A11 — PARTITION TAG
- FLOOR DRAIN
- CT — CURTAIN
- STRUCTURAL BRACING
- X / A-XXX — ENLARGED PLAN TAG
- AREA OPEN TO BELOW
- NOT IN SCOPE
- CONTRACTOR FURNISHED EQUIPMENT/ ITEM
- OWNER FURNISHED EQUIPMENT/ ITEM

1	4' X 8' MARKER BOARD
2	INTERACTIVE DISPLAY SYSTEM
3	4' X 8' MARKER BOARD
4	4' X 8' TACK BOARD
5	METAL SHELVING

PERKINS + WILL
1315 Peachtree St NE
Atlanta, GA 30309
t 404 873 2300
f 404 892 5823
www.perkinswill.com

CONSULTANTS

CIVIL
Breedlove Land Planning
15 Simpson St. NW, Atlanta, GA 30308

STRUCTURAL
Uzun+Case
1230 Peachtree St. NE., Suite 2500, Atlanta GA 30309

MEP
Matheson Bail & Associates
11286 Elkins Rd., Suite F3, Roswell, GA 30076

LANDSCAPING
Perkins+Will
1315 Peachtree St. NE, Atlanta, GA 30309

Kitchen
Camacho
3103 Medlock Bridge Road, Norcross, GA 30071

OWNER
KIPP Metro Atlanta Schools
1446 Maynard Road NW, Atlanta, GA 30331

FACILITY

CONTRACTOR

PROJECT

KIPP ATLANTA COLLEGIATE - Addition and Renovations
98 Anderson Ave NW
Atlanta GA 30314

RELEASED FOR CONSTRUCTION 06/07/2019

KEYPLAN

ISSUE CHART

[blank]	ISSUE	DATE

Job Number	801660.000
Drawn	Author
Checked	Checker
Approved	Approver

TITLE

OVERALL FLOOR PLAN - THIRD FLOOR

SHEET NUMBER

A10-03

Copyright © 2018 Perkins+Will

Order Plans @ WWW.LDILine.com

6/7/2019 3:26:10 PM C:\Temp\KIPP_Atlanta_Collegiate_R19_jfreserv.rvt