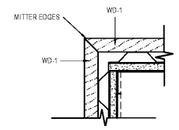

14 STAGE WOOD CORNER DETAIL A
3" = 1'-0"

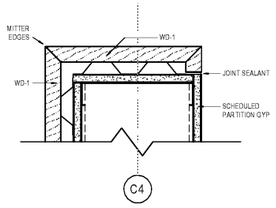

13 STAGE WOOD WALL - INSIDE CORNER DETAIL
3" = 1'-0"

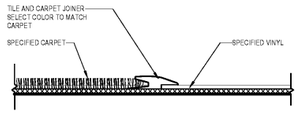

12 FFT-CARPET/VINYL W/JOINER
6" = 1'-0"

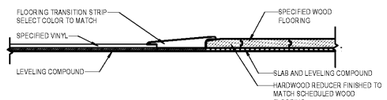

11 FFT- VINYL/VINYL W/ JOINER
6" = 1'-0"

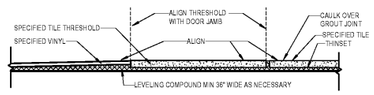

10 FFT- VINYL/TILE W/ TILE THRESHOLD
6" = 1'-0"

9 FFT-CARPET/EPOXY
6" = 1'-0"

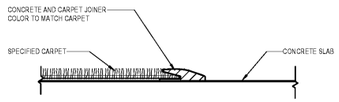

8 FFT-CARPET/CONCRETE
6" = 1'-0"

7 FFT-VINY/CONCRETE SLAB W/ JOINER
6" = 1'-0"

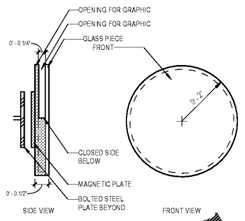

6 SENIOR FACE WALL INSET DETAIL
6" = 1'-0"

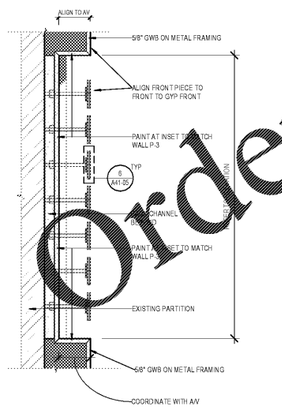

5 SECTION DETAIL @ SENIOR FACE WALL
1 1/2" = 1'-0"

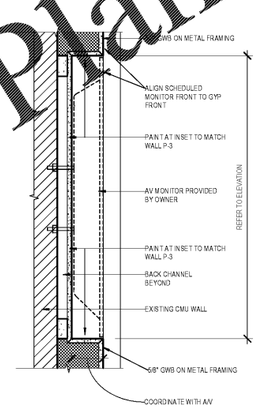

SECTION DETAIL @ DIGITAL SCREEN
4 SENIOR FACE WALL
1 1/2" = 1'-0"

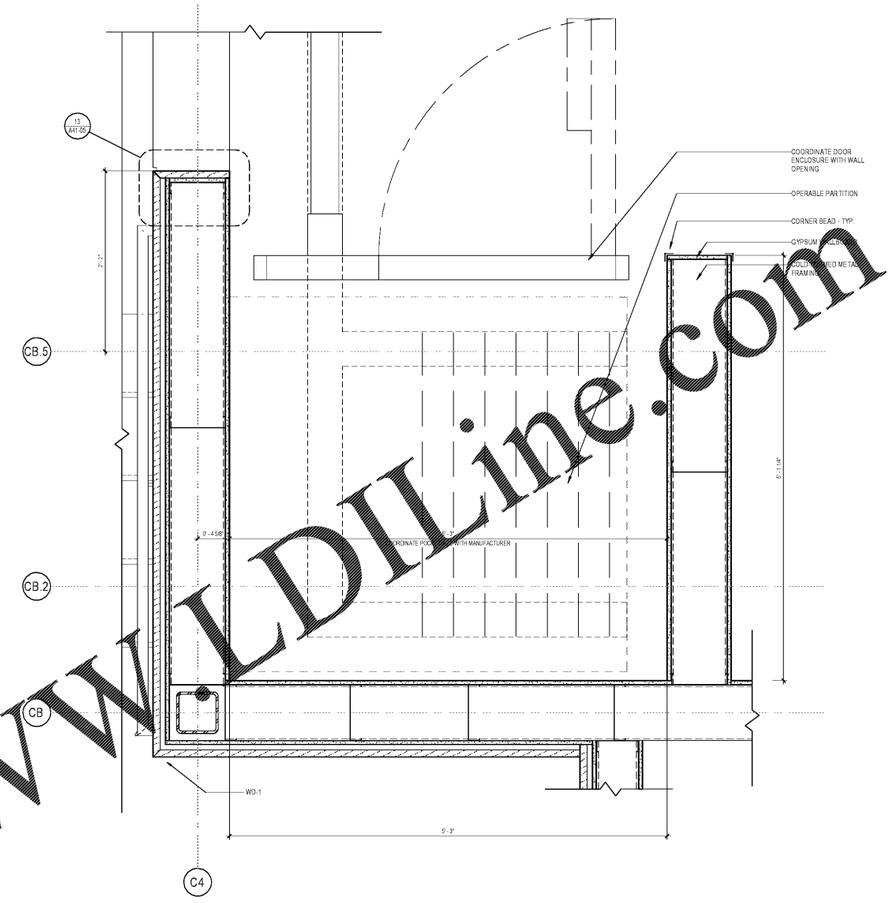

3 OPERABLE PARTITION PLAN DETAIL
1 1/2" = 1'-0"

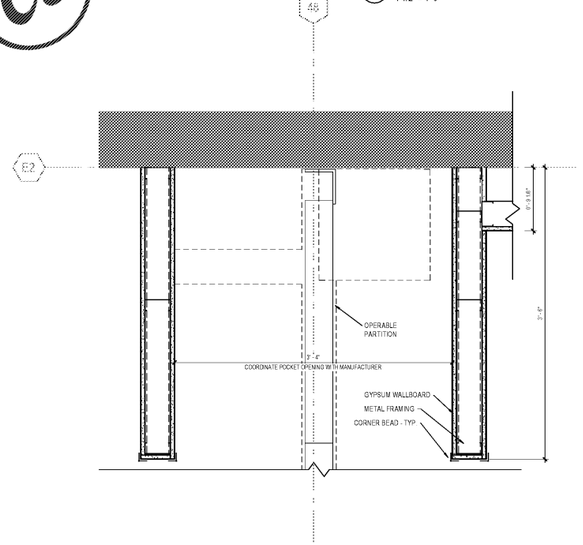

2 OPERABLE PARTITION PLAN DETAIL
1 1/2" = 1'-0"

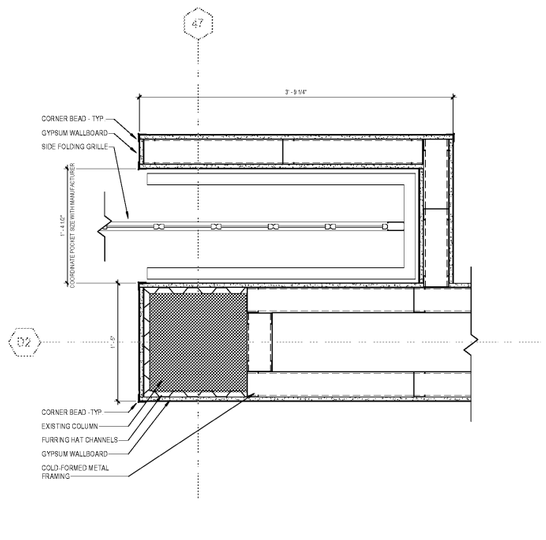

1 OPERABLE PARTITION PLAN DETAIL
1 1/2" = 1'-0"

Order Plans @ WWW.LDILine.com

PERKINS +WILL
1315 Peachtree St NE
Atlanta, GA 30309
t 404 873 2300
f 404 892 5823
www.perkinswill.com

CONSULTANTS

CIVIL
Breedlove Land Planning
15 Simpson St. NW, Atlanta, GA 30308

STRUCTURAL
Uzun+Case
1230 Peachtree St. NE., Suite 2500, Atlanta GA 30309

MEP
Matheson Bail & Associates
11285 Elkins Rd., Suite F3, Roswell, GA 30076

LANDSCAPING
Perkins+Will
1315 Peachtree St. NE., Atlanta, GA 30309

Kitchen
Camacho
3103 Medlock Bridge Road, Norcross, GA 30071

OWNER
KIPP Metro Atlanta Schools
1446 Maynard Road NW, Atlanta, GA 30331

FACILITY

CONTRACTOR

PROJECT

RELEASED FOR CONSTRUCTION 06/07/2019

KIPP ATLANTA COLLEGIATE - Addition and Renovations
98 Anderson Ave NW
Atlanta GA 30314

KEYPLAN

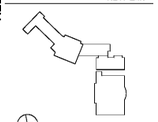

ISSUE CHART

Issue	Date
Job Number	801660.000
Drawn	Author
Checked	Checker
Approved	Approver

TITLE

INTERIOR DETAILS

SHEET NUMBER

A41-05

Copyright © 2018 Perkins+Will

6/6/2019 12:07:15 PM C:\Temp\KIPP_Atlanta_Collegiate_R18_Assoc.rvt