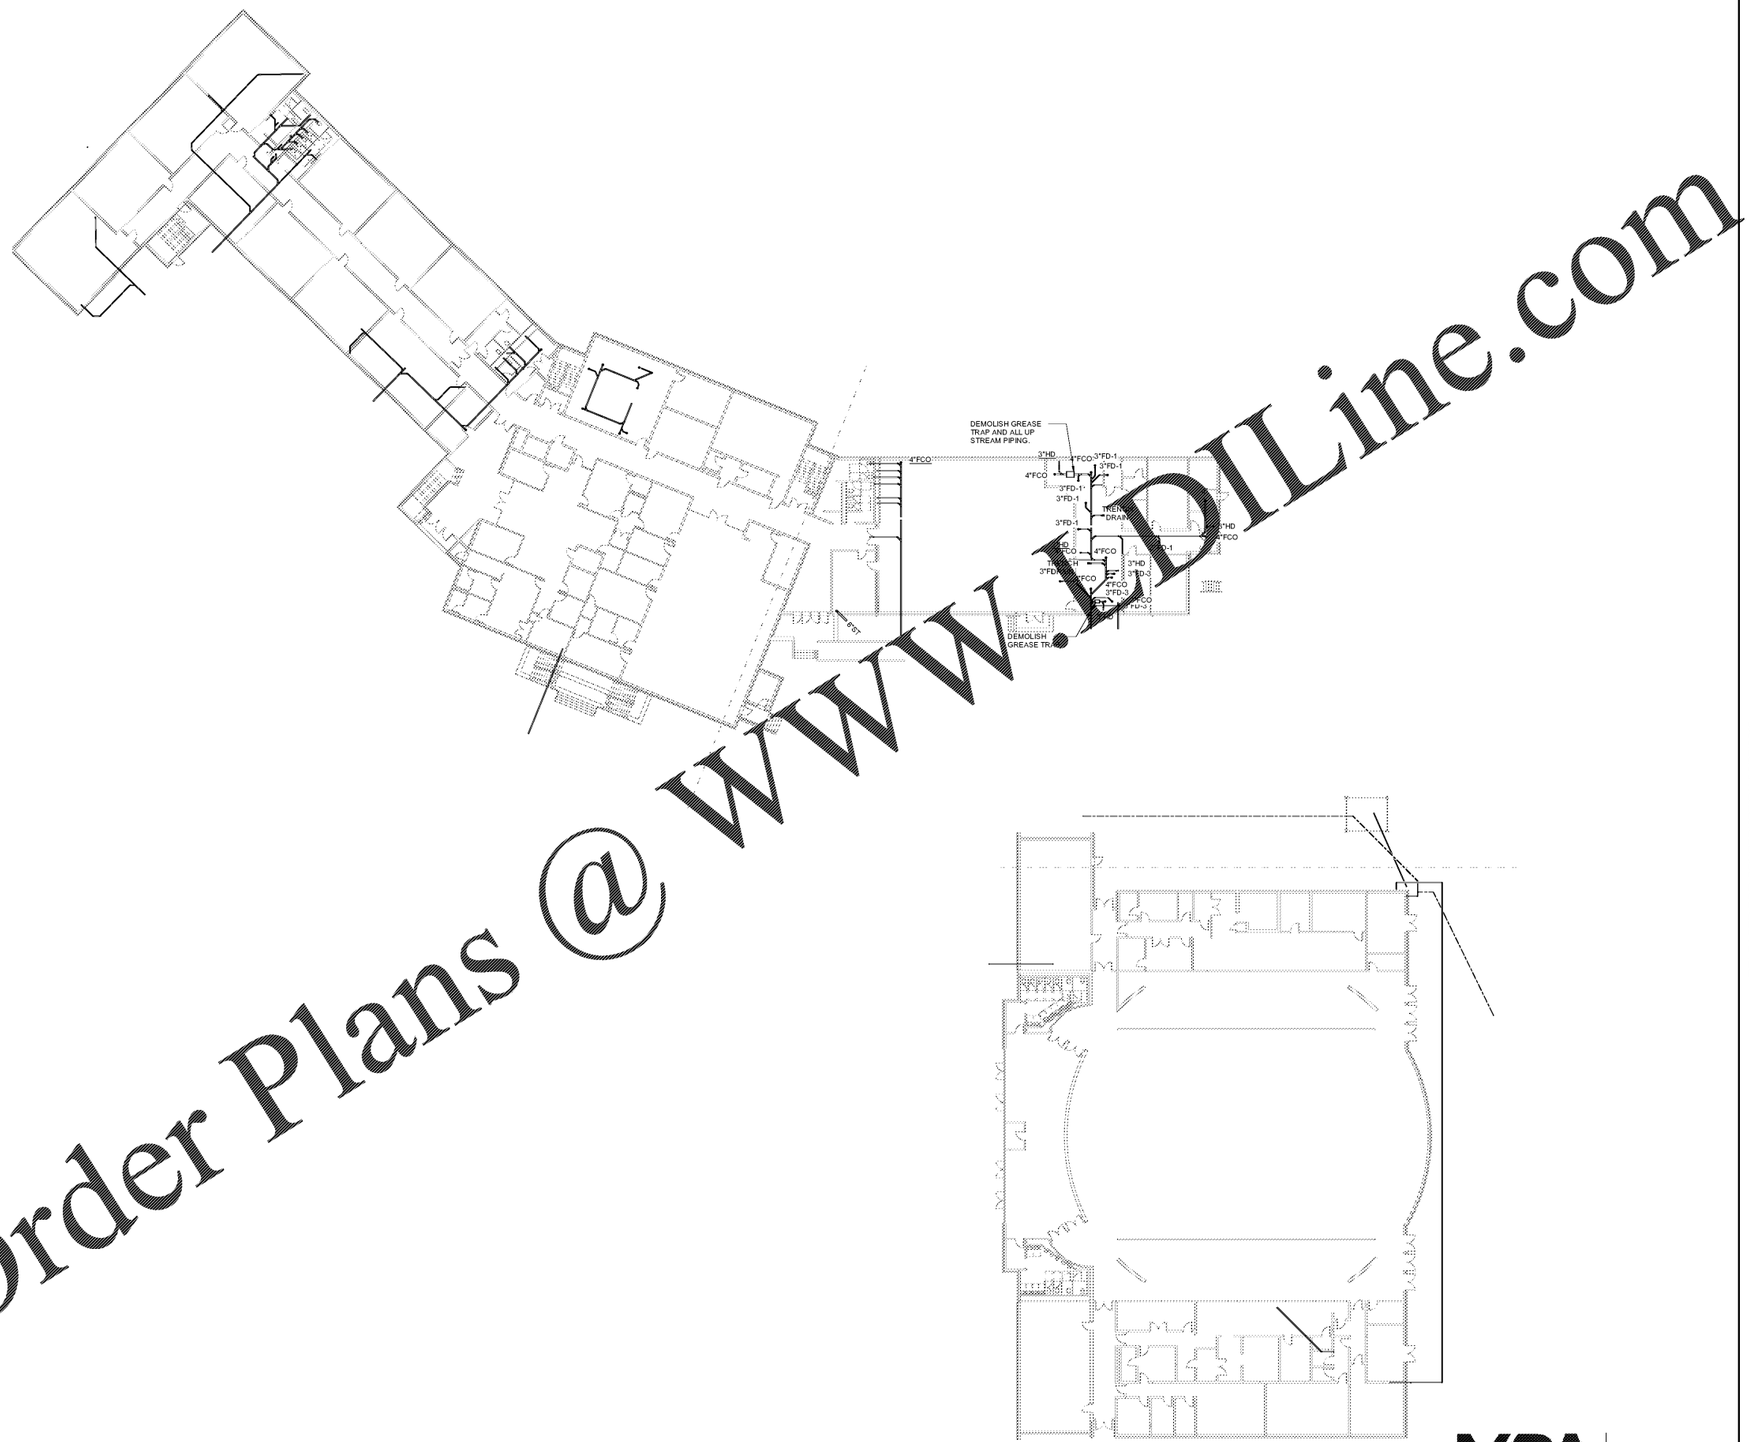

Order Plans @ www.IDILine.com

1 OVERALL DEMOLITION PLAN- FIRST FLOOR
1" = 20'-0"

PERKINS
+WILL
Address 1
Address 2
Address 3
City, State ZIP
t 987.654.3210
f 012.345.6789
www.perkinswill.com

PROJECT

RELEASED FOR CONSTRUCTION 06/07/2019

KIPP ATLANTA COLLEGIATE - Addition and Renovations
98 Anderson Ave NW
Atlanta GA 30314

KEYPLAN

ISSUE CHART

MARK	ISSUE	DATE

Job Number	
Drawn	BR
Checked	MK
Approved	SM

TITLE

OVERAL DEMOLITION PLAN- FIRST FLOOR

SHEET NUMBER

P04-01

Copyright © 2018 Perkins+Will

MBA CONSULTING ENGINEERS
MBA# 19002
MATHESON BALL & ASSOCIATES, INC.
11265 ELKINS RD. SUITE F-3
ROSWELL, GEORGIA 30076
PHONE: (770) 751-0772
WWW.MATHESONBALL.COM

6/7/2019 3:15:40 PM C:\Users\Billy\Documents\18002_PLUMB_R19_Billy@mathesonball.com.rvt