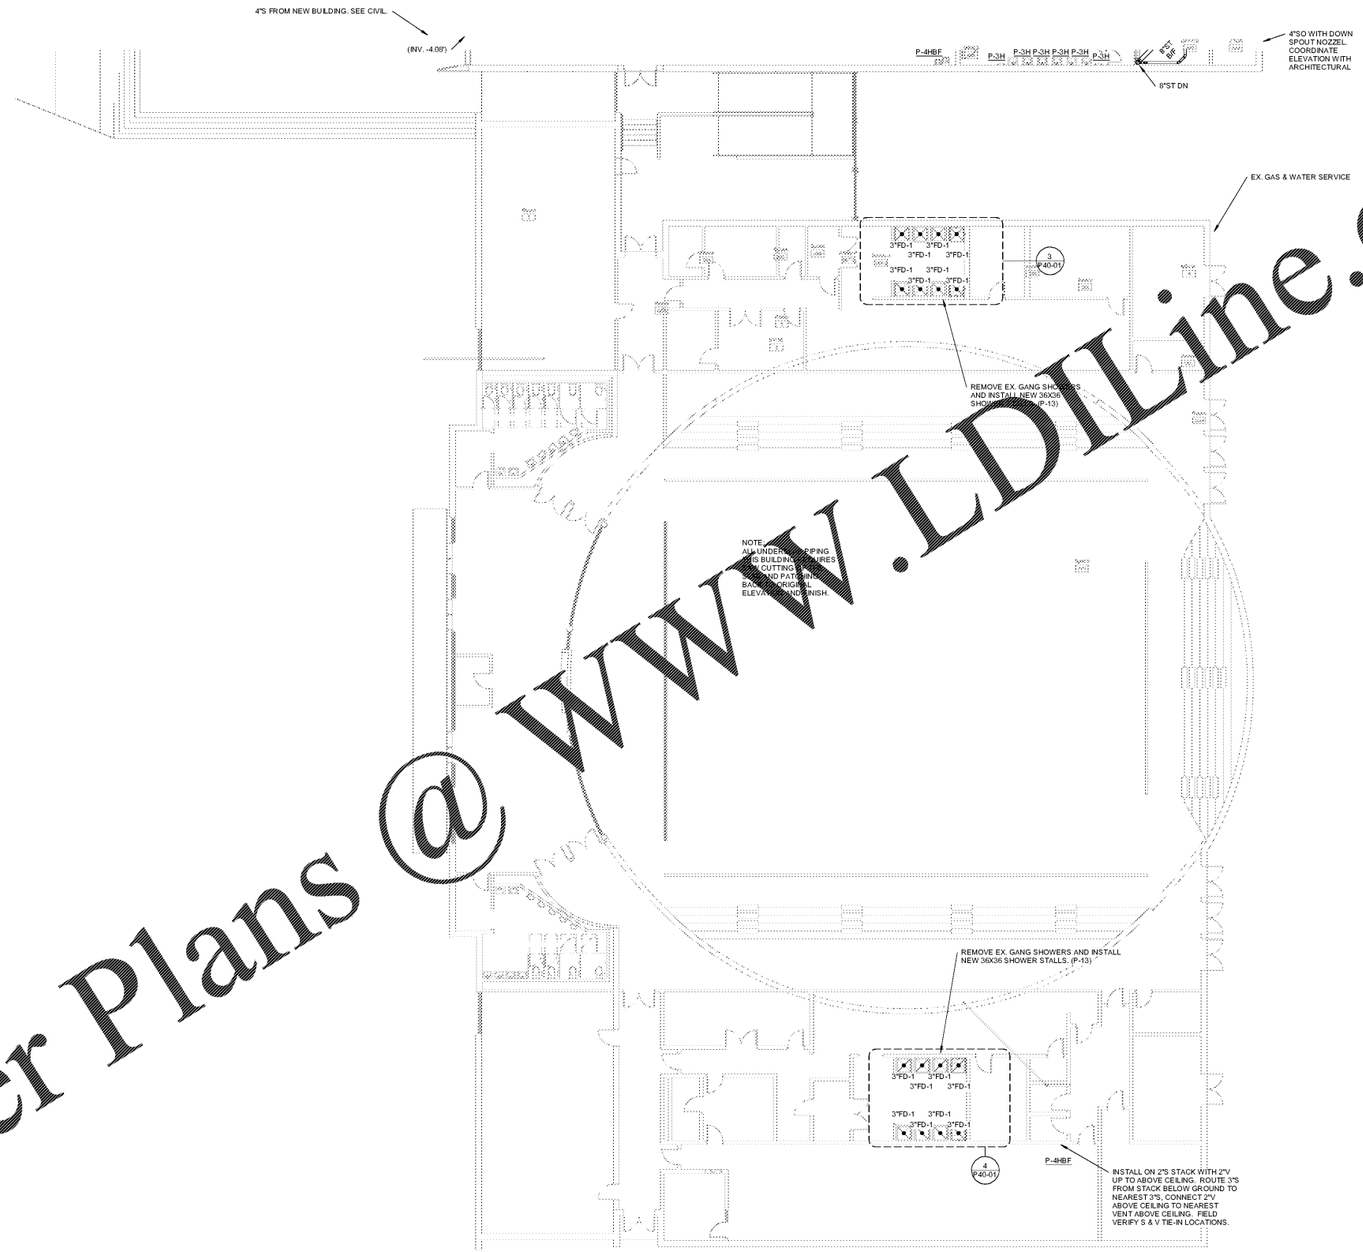

1 S,W&V PLAN- FIRST FLOOR- PART C
3/32" = 1'-0"

Order Plans @ WWW.LDILine.com

PERKINS
+WILL
Address 1
Address 2
Address 3
City, State ZIP
t 987.654.3210
f 012.345.6789
www.perkinswill.com

PROJECT

RELEASED FOR CONSTRUCTION 06/07/2019

KIPP ATLANTA COLLEGIATE - Addition and Renovations
98 Anderson Ave NW
Atlanta GA 30314

KEYPLAN

ISSUE CHART

Job Number	
Drawn	BR
Checked	MK
Approved	SM

TITLE

S,W&V PLAN- FIRST FLOOR - PART C

SHEET NUMBER

P21-01C

Copyright © 2018 Perkins+Will

MBA CONSULTING ENGINEERS
MBA# 19002
MATHESON BALL & ASSOCIATES, INC.
11265 ELKINS RD. SUITE F-3
ROSWELL, GEORGIA 30076
PHONE: (770) 751-0773
WWW.MATHESONBALL.COM

6/7/2019 3:18:32 PM C:\Users\Billy\Documents\19002_PLUMB_R19_billy@mathesonball.com.rvt