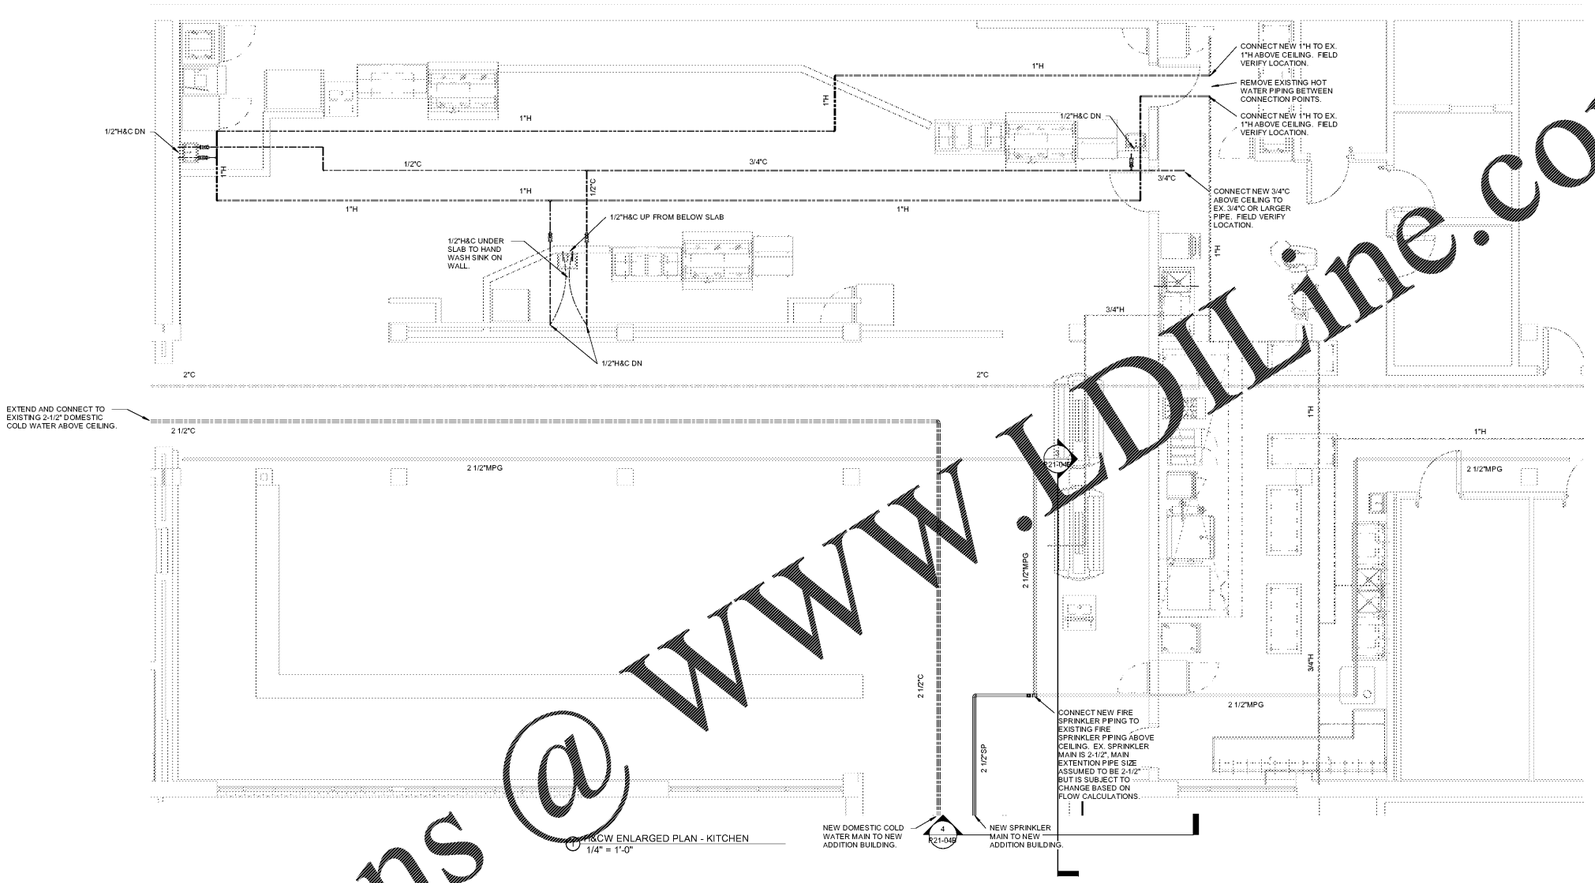

1 H&CW ENLARGED PLAN - KITCHEN
1/4" = 1'-0"

Order Plans @ WWW.LDILine.com

PERKINS
+WILL
Address 1
Address 2
Address 3
City, State ZIP
t 987.654.3210
f 012.345.6789
www.perkinswill.com

PROJECT

KIPP ATLANTA COLLEGIATE - Addition and Renovations
98 Anderson Ave NW
Atlanta GA 30314

RELEASED FOR CONSTRUCTION 06/07/2019

KEYPLAN

ISSUE CHART

NUMBER	ISSUE	DATE
Job Number		
Drawn	BR	
Checked	MK	
Approved	SM	

TITLE

ENLARGED KITCHEN H&CW PLAN

SHEET NUMBER

P40-02

MBA CONSULTING ENGINEERS
MBA# 19002
MATHESON BALL & ASSOCIATES, INC.
11265 ELKINS RD. SUITE F-3
ROSWELL, GEORGIA 30076
PHONE: (770) 751-0773
WWW.MATHESONBALL.COM

Copyright © 2018 Perkins+Will

6/7/2019 3:18:59 PM C:\Users\BMy\Documents\19002_PLUMB_R19_bmy@mathesonball.com.rvt