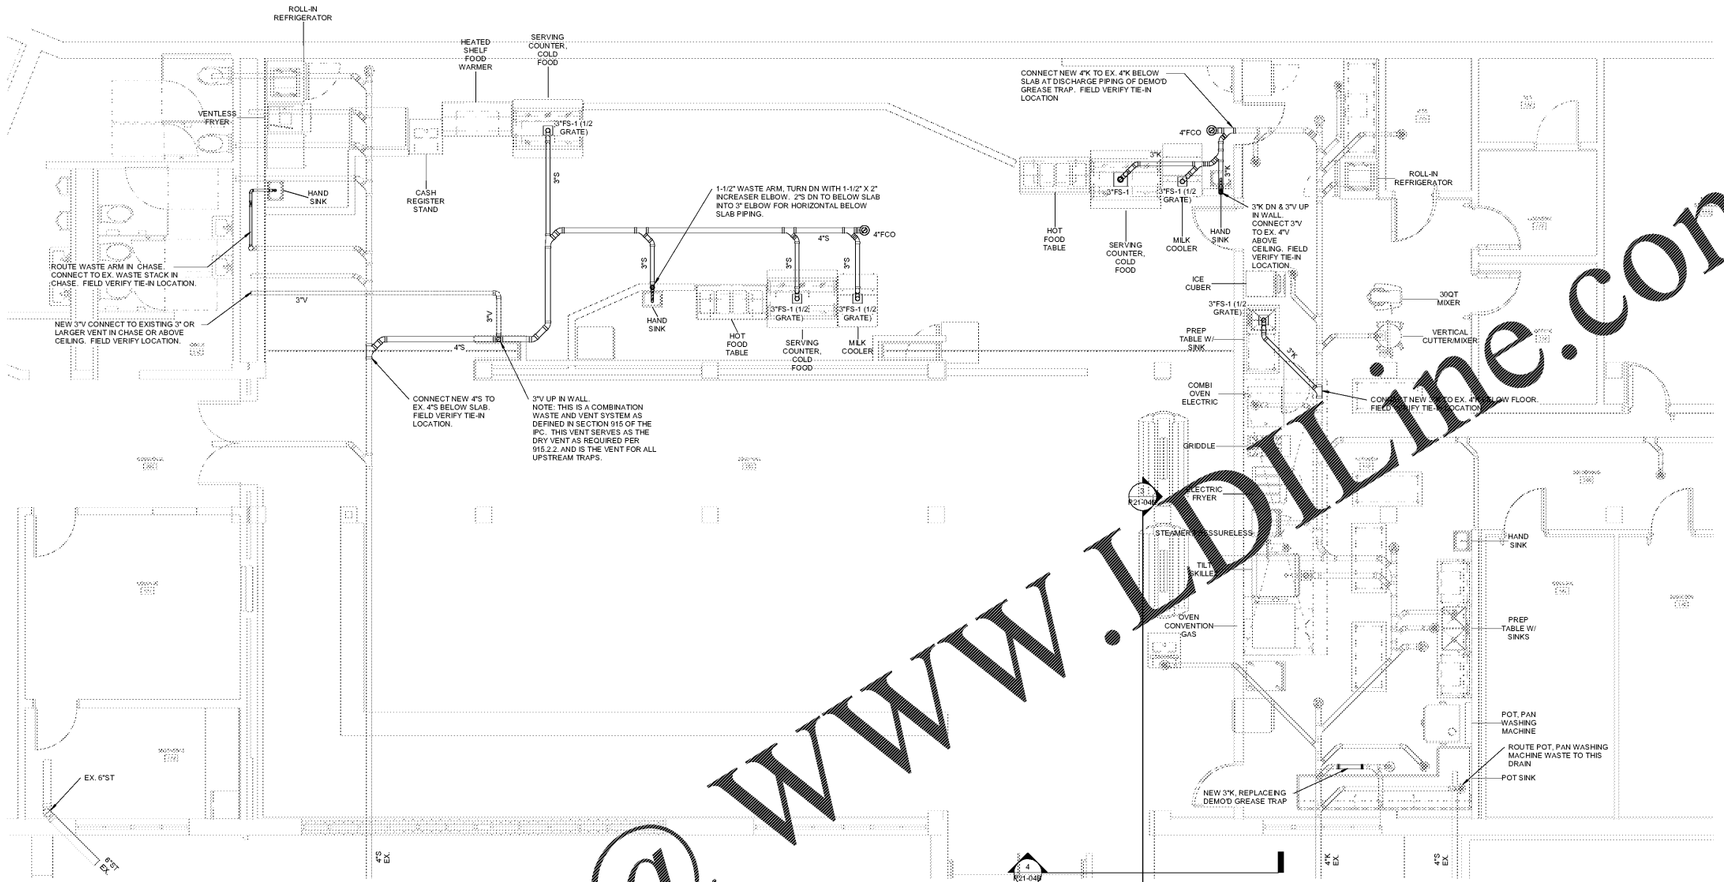

1 S,W&V ENLARGED PLAN- KITCHEN
1/4" = 1'-0"

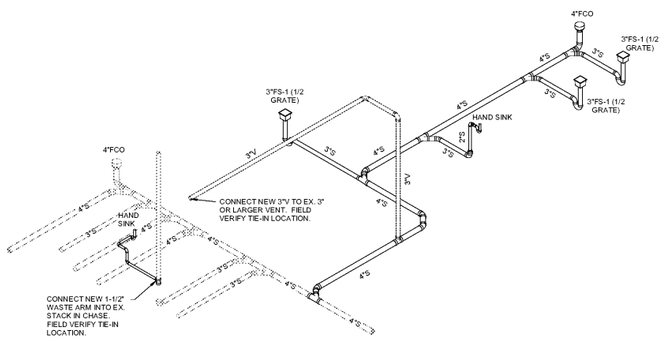

2 KITCHEN ADD ON RISER

Order Plans @ www.LDLine.com

PERKINS + WILL
Address 1
Address 2
Address 3
City, State ZIP
t 987.654.3210
f 012.345.6789
www.perkinswill.com

PROJECT

RELEASED FOR CONSTRUCTION 06/07/2019

KIPP ATLANTA COLLEGIATE - Addition and Renovations
98 Anderson Ave NW
Atlanta GA 30314

KEYPLAN

ISSUE CHART

MARK	ISSUE	DATE

Job Number	
Drawn	BR
Checked	MK
Approved	SM

TITLE

ENLARGED KITCHEN S,W&V PLAN

SHEET NUMBER

P40-03

MBA CONSULTING ENGINEERS
MBA# 19002
MATHESON BALL & ASSOCIATES, INC.
11285 ELKINS RD, SUITE F-3
ROSWELL, GEORGIA 30076
PHONE: (770) 751-0773
WWW.MATHESONBALL.COM

Copyright © 2018 Perkins+Will

6/7/2019 3:17:03 PM C:\Users\BBy\Documents\19002_PLUMB_R19_bby@matthesonball.com.rvt