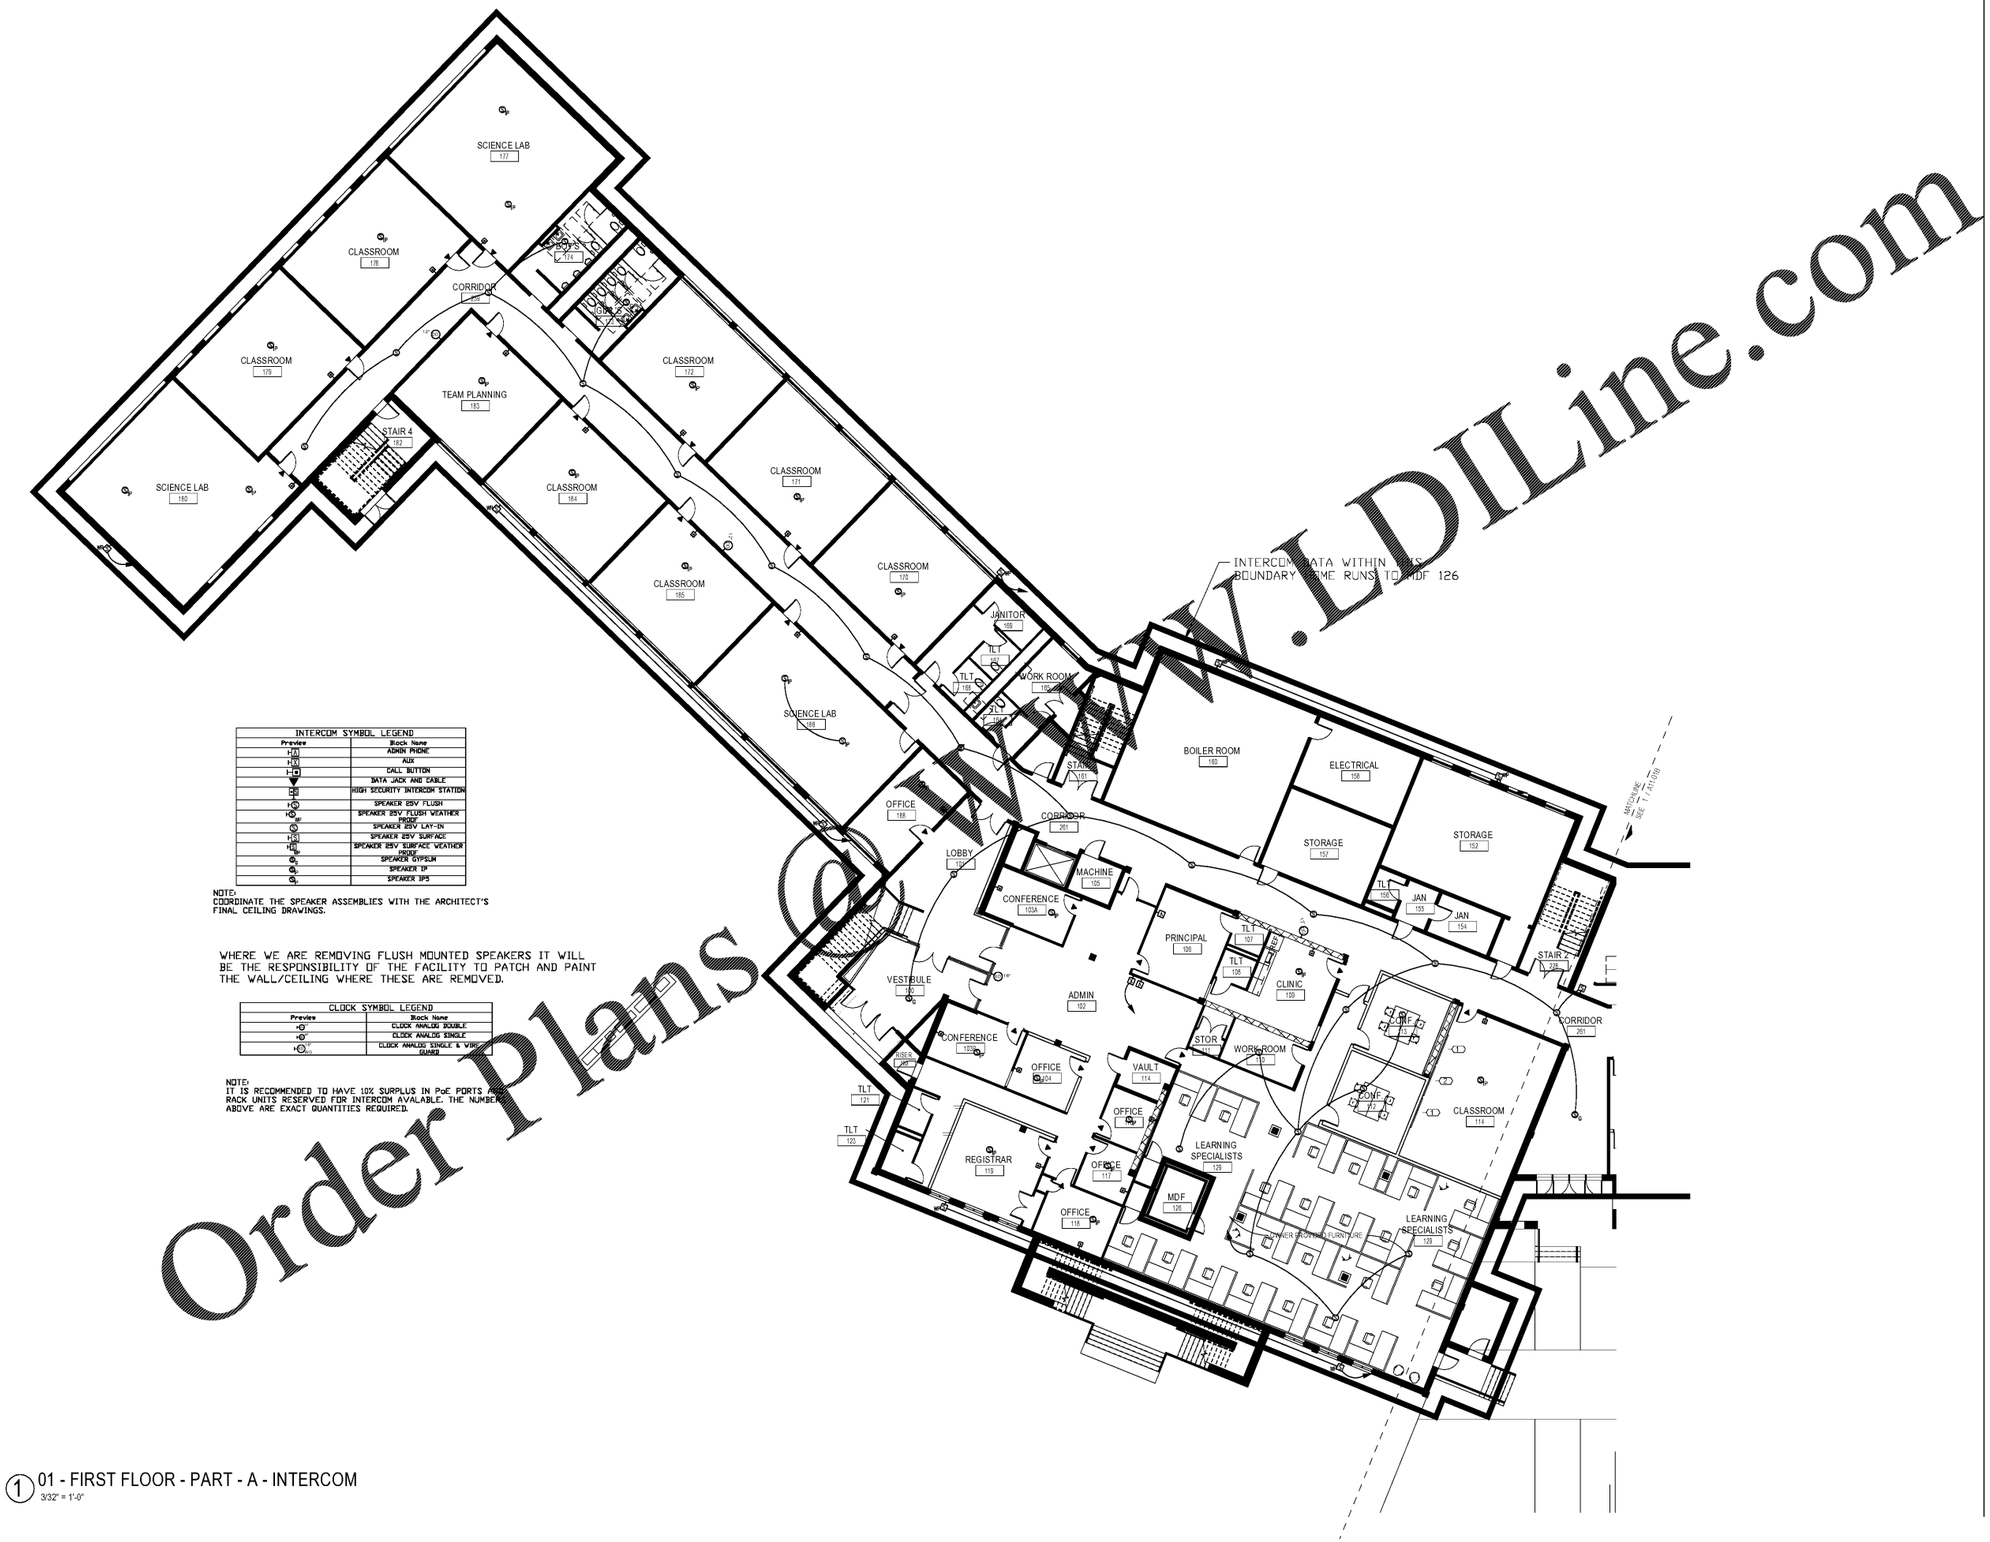


| INTERCOM SYMBOL LEGEND | |
|---|---|
| Preview | Block Name |
| | ADMIN PHONE |
| | AUX |
| | CALL BUTTON |
| | DATA JACK AND CABLE |
| | HIGH SECURITY INTERCOM STATION |
| | SPEAKER EBV FLUSH |
| | SPEAKER EBV FLUSH WEATHER PROOF |
| | SPEAKER EBV LAY-IN |
| | SPEAKER EBV SURFACE |
| | SPEAKER EBV SURFACE WEATHER PROOF |
| | SPEAKER GYPSUM |
| | SPEAKER IP |
| | SPEAKER IPS |

NOTE:
COORDINATE THE SPEAKER ASSEMBLIES WITH THE ARCHITECT'S FINAL CEILING DRAWINGS.

WHERE WE ARE REMOVING FLUSH MOUNTED SPEAKERS IT WILL BE THE RESPONSIBILITY OF THE FACILITY TO PATCH AND PAINT THE WALL/CEILING WHERE THESE ARE REMOVED.

| CLOCK SYMBOL LEGEND | |
|---|---|
| Preview | Block Name |
| | CLOCK ANALOG DOUBLE |
| | CLOCK ANALOG SINGLE |
| | CLOCK ANALOG SINGLE & WIRELESS GUARD |

NOTE:
IT IS RECOMMENDED TO HAVE 10% SURPLUS IN PoE PORTS AND RACK UNITS RESERVED FOR INTERCOM AVAILABLE. THE NUMBERS ABOVE ARE EXACT QUANTITIES REQUIRED.

Order Plans @ WLDILine.com

1 01 - FIRST FLOOR - PART - A - INTERCOM
3/32" = 1'-0"

PERKINS +WILL
1315 Peachtree St NE
Atlanta, GA 30309
t 404.873.2300
f 404.892.5823
www.perkinswill.com

CONSULTANTS

CIVIL
Breedlove Land Planning
15 Simpson St. NW, Atlanta, GA 30308

STRUCTURAL
Uzun+Case
1230 Peachtree St. NE, Suite 2500, Atlanta GA 30309

MEP
Matheson Ball & Associates
11285 Elkins Rd., Suite F3, Roswell, GA 30076

LANDSCAPING
Perkins+Will
1315 Peachtree St. NE, Atlanta, GA 30309

Camacho
3103 Medlock Bridge Road, Norcross, GA 30071

OWNER
KIPP Metro Atlanta Schools
504 Fair St. SW Suite 300

FACILITY

CONTRACTOR

PROJECT

RELEASED FOR CONSTRUCTION 06/07/2019

KIPP ATLANTA COLLEGIATE - Addition and Renovations
98 Anderson Ave NW
Atlanta GA 30314

KEYPLAN

ISSUE CHART

| MARK | ISSUE | DATE |
|---|---|---|

| | |
|---|---|
| Job Number | |
| Drawn | PAT |
| Checked | PAT |
| Approved | PAT |

TITLE

FLOOR PLAN - FIRST FLOOR - PART A - INTERCOM

SHEET NUMBER

E3.1A

Copyright © 2018 Perkins+Will