FOODSERVICE SPECIAL CONDITIONS NOTES

- THIS SPECIAL CONDITIONS PLAN AND COORDINATING INFORMATION IS INTENDED TO HIGHLIGHT ARCHITECTURAL REQUIREMENTS FOR THE KITCHEN, THE FOODSERVICE EQUIPMENT SPECIFIED, AND THE EQUIPMENT SCHEDULED FOR REUSE. THIS SPECIAL CONDITIONS PLAN IS INTENDED TO SHOW ARCHITECTURAL REQUIREMENTS AND APPROXIMATE LOCATIONS ONLY.
- SPECIAL REQUIREMENTS INDICATED ARE TO SERVE AS A REFERENCE TO THE LICENSED PROFESSIONAL ARCHITECT AND/OR ENGINEERS IN THE PREPARATION OF THEIR RESPECTIVE BID AND CONSTRUCTION DOCUMENTS. NO ARCHITECTURAL OR ENGINEERING DESIGN SERVICES ARE INTENDED OR ASSUMED. SEE ARCHITECT'S DRAWINGS FOR ADDITIONAL INFORMATION.
- PRIOR TO EQUIPMENT INSTALLATION, THE FOODSERVICE EQUIPMENT CONTRACTOR SHALL COORDINATE FIELD CONDITIONS, AND CALL TO THE ATTENTION OF THE GENERAL CONTRACTOR ANY DISCREPANCIES BETWEEN THE FOODSERVICE PLANS, THE EQUIPMENT SPECIFIED, AND THE ROUGH-INS AS THEY OCCUR IN THE FIELD.
- SHOULD DISCREPANCIES OCCUR, THEY SHALL BE BROUGHT TO THE ATTENTION OF THE FOODSERVICE CONSULTANT AND/OR PROJECT ARCHITECT/ENGINEER FOR THE CONFLICT TO BE CLARIFIED IN AN OFFICIAL REQUEST FOR INFORMATION.
- GENERAL CONTRACTOR TO PROVIDE AND INSTALL 6" CONDUITS FOR BEVERAGE SYSTEMS. IT SHALL BE WATER TIGHT AND HAVE AN 18" MINIMUM RADIUS (24" MINIMUM FOR COKE FREESTYLE MACHINES) WITH SWEEP BENDS. CONDUIT SLEEVES SHALL BE FLUSHED CLEAN AND CAPPED.
- WALL BLOCKING TO BE 3/4" FIRE RETARDANT PLYWOOD OR 16 GA. GALVANIZED METAL BY GENERAL CONTRACTOR.

REFRIGERATION PIPING IS SHOWN FOR INFORMATIONAL PURPOSES ONLY. ACTUAL LINE RUNS TO BE DETERMINED BY MANUFACTURER'S RECOMMENDATIONS, COMPRESSOR LOCATION, AND BUILDING STRUCTURE, IN KEEPING WITH ALL REQUIREMENTS OF THE SPECIFICATIONS.

SPECIAL CONDITIONS LEGEND

	AREA FLOOR DRAIN
	SODA LINE CONDUIT
	CO2 LINE CONDUIT
	REFRIGERANT PIPING
	WALL BLOCKING
	FLOOR SLOPED TO DRAIN
	FLOOR DEPRESSION
	FLOOR CUTOUT
	FLOOR TO REMAIN LEVEL

WALL BLOCKING LEGEND

WB#	PROVIDE WALL BLOCKING AT THIS LOCATION AS INDICATED ON FLOOR PLAN AND LEGEND BELOW
WB1	HAND SINK, BLOCKING @ 30" & 54" AFF
WB2	WATER FILTER, BLOCKING @ 90" AFF

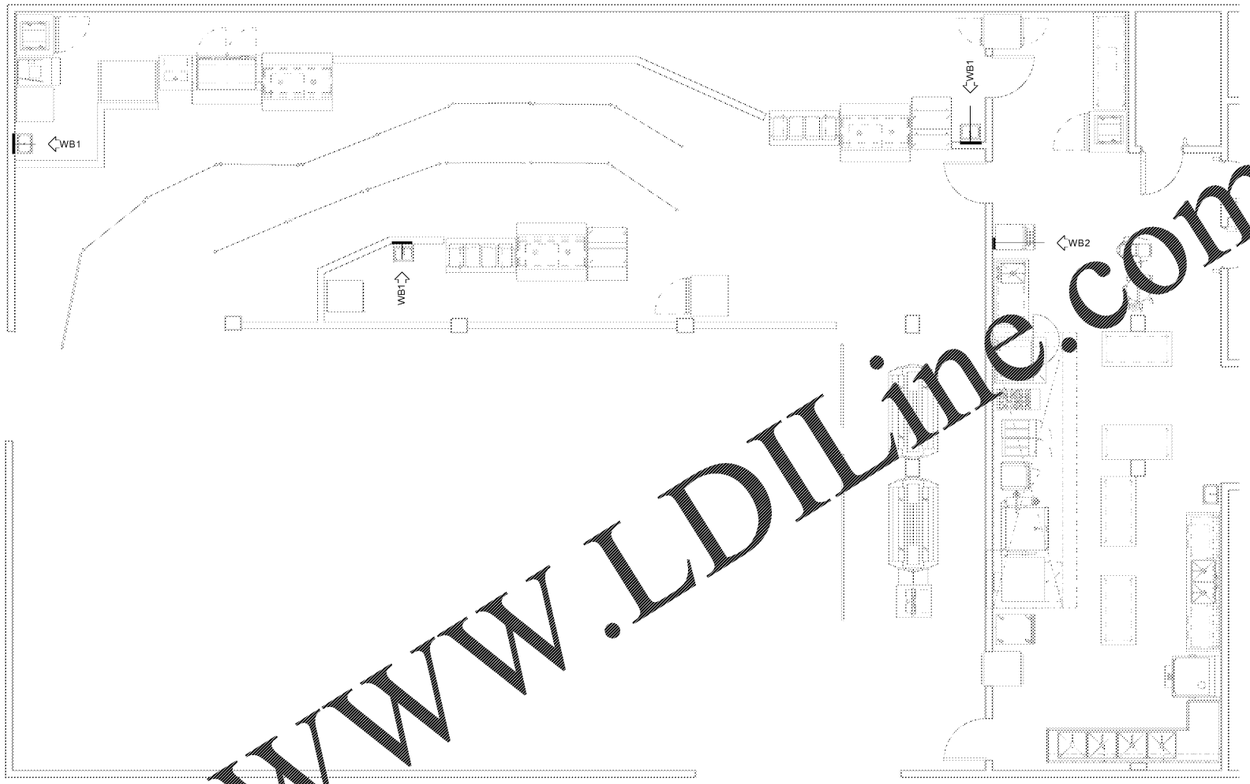

1 QF500 FOOD SERVICE SPECIAL CONDITIONS PLAN
1/4" = 1'-0"

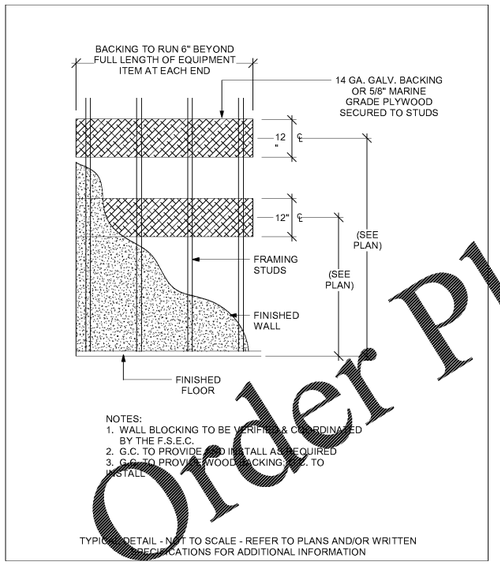

2 QF500 WALL BLOCKING DETAIL
NOT TO SCALE

Order Plans @ WWW.LDILine.com

camacho
FOODSERVICE DESIGNERS AND CONSULTANTS

Camacho Associates
3103 Medlock Bridge Road
Norcross, GA 30071
T: 770.582.1144
F: 700.582.1009
www.camachousa.com

PROFESSIONAL MEMBER • FOODSERVICE CONSULTANTS SOCIETY INTERNATIONAL • JAMES C. CAMACHO FCSI 705380

This property and design shown are the property of Camacho Associates. The reproduction, copying, or any other use of this drawing without their written consent is prohibited and any infringement will be subject to legal action.
© Camacho 2018

No.	Description	Date

KIPP ATLANTA

Enter address here

FOOD SERVICE SPECIAL CONDITIONS PLAN

Project Number:	Project Number
Date:	Issue Date
Drawn By:	Author
Checked By:	Checker

QF500

Scale: As indicated

6/7/2019 11:03:17 AM