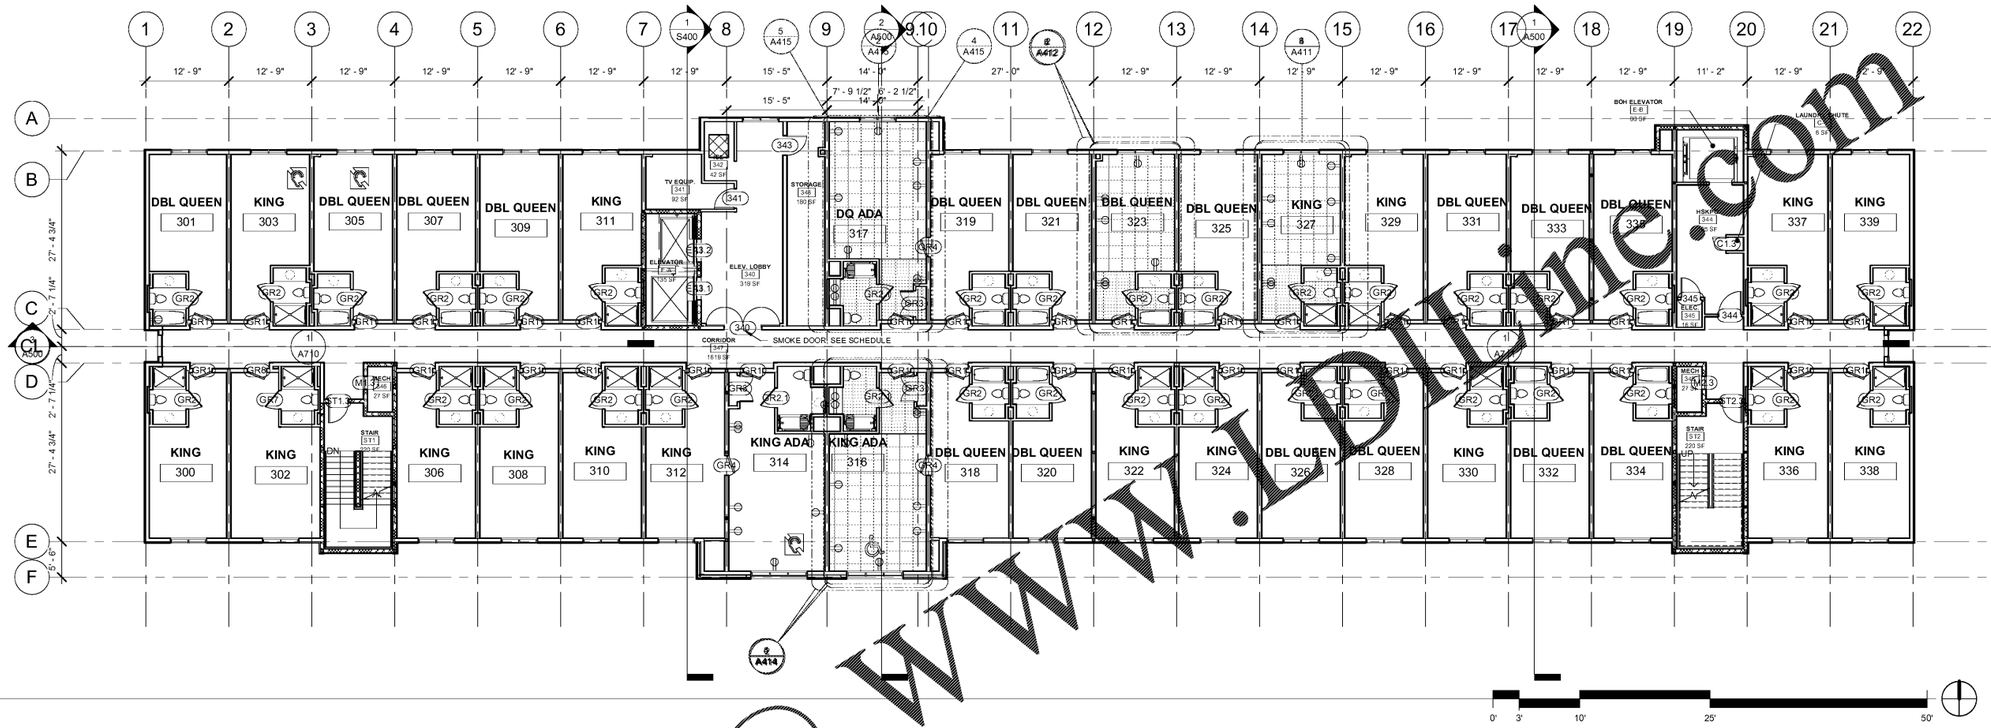

1 Level 3
3/32" = 1'-0"

Order Plans @ WWW.LDLine.com

AREA SCHEDULE - GUESTROOM			
Name	SF/Room	Count	Comments
Level 1			
KING		1	
KING ADA ROLL-IN		2	
		3	
Level 2			
DBL QUEEN		19	
DQ ADA		1	
KING		15	
		35	
Level 3			
DBL QUEEN		17	
DQ ADA		1	
KING		17	
KING ADA		2	
		37	
Level 4			
DBL QUEEN		19	
DQ ADA		1	
KING		17	
		37	
Grand total		112	

ACCESSIBLE GUESTROOMS	
Name	Number
Level 1	
KING ADA ROLL-IN	108
KING ADA ROLL-IN	110
Level 2	
DQ ADA	217
Level 3	
KING ADA	314
KING ADA	316
DQ ADA	317
Level 4	
DQ ADA	417
Grand total: 7	

ACCESSIBLE HEARING GUESTROOMS	
Name	Number
Level 1	
KING	106
Level 2	
KING	200
KING	202
DBL QUEEN	203
DBL QUEEN	206
DBL QUEEN	208
KING	212
Level 3	
DBL QUEEN	301
KING	303
Grand total: 9	

GROSS BUILDING AREA	
Level	Area
Level 1	18860 SF
Level 2	16943 SF
Level 3	16960 SF
Level 4	16960 SF
	69724 SF

GENERAL NOTES:

- ALL BACK OF HOUSE (BOH) DOORS TO BE KEY CARD ACCESS ONLY
- ADA ROOMS ON FIRST FLOOR W/ ROLL-IN SHOWERS (108, 110)

ACCESSIBLITY SYMBOLOGY LEGEND

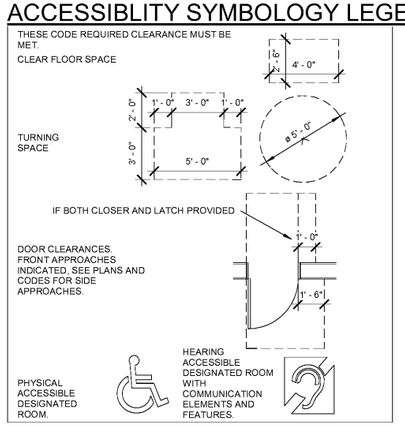

IBC 2012
BUILDING IS FULLY SPRINKLERED
CLASSIFICATION: R-1
CONSTRUCTION TYPE: 5A
(WOOD FRAME)

THESE DRAWINGS ARE PRELIMINARY IN NATURE AND INTENDED FOR REVIEW AND PERMITTING. DRAWINGS ARE NOT TO BE USED FOR CONSTRUCTION WITHOUT ARCHITECT'S AND ENGINEER'S SIGNATURE AND THEIR DATE OF ISSUE FOR CONSTRUCTION.

RECORD

JSA ARCHITECTS
9726 E. 42nd St.SUITE 153
TULSA, OK 74146
918.640.6800
JHNSANFORD@AOL.COM

Copyright 2019 John Sanford

JOHN SANFORD,
AIA, NCARB
TN LICENSE #106056

4/4/2019
1:58:43 PM

NOT VALID FOR CONSTRUCTION UNLESS SIGNED IN THIS BLOCK

PROPOSED HOLIDAY INN LI9383
215 CRACKER BARREL DR., CLARKSVILLE
MONTGOMERY COUNTY, TENNESSEE

PERMIT NO: ------
4/4/2019
1:58:43 PM

No.	Description	Date

SHEET
A103
3rd FLOOR PLAN

© JOHN SANFORD ARCHITECTS - ALL RIGHTS RESERVED. THESE DRAWINGS AND SPECIFICATIONS, INCLUDING THE COPYRIGHTS THEREIN, ARE AND SHALL REMAIN THE PROPERTY OF JOHN SANFORD ARCHITECTS AND CONSIDERED INSTRUMENTS OF SERVICE AND SHALL NOT BE USED FOR ANY PURPOSE OTHER THAN THE SPECIFIC PROJECT FOR WHICH THEY WERE PREPARED BY JOHN SANFORD ARCHITECTS AND THEIR CONSULTANTS WITHOUT THE WRITTEN PERMISSION OF JOHN SANFORD ARCHITECTS. ALL UNPUBLISHED RIGHTS RESERVED. ANY REUSE, REPRODUCTION, ALTERATION OR REPAINTING WITHOUT WRITTEN PERMISSION IS PROHIBITED. ALL THIRD PARTY PLATFORMS TO WHOM ARCHITECTS SHALL HAVE DISCLOSED ELECTRONIC DOCUMENTS, INCLUDING BUT NOT LIMITED TO BIM, CAD, PDF, AND OTHER ELECTRONIC FORMATS, SHALL BE BOUND BY THE TERMS OF THIS NOTICE AND SHALL BE PROHIBITED FROM REPRODUCING, ALTERING, OR REPAINTING THE DOCUMENTS IN ANY MANNER.